## LEGEND FOR SEWERAGE

| DESCRIPTION | SYMBOL |
|---|---|
| SEWER PIPE | |
| SEWER MANHOLE | |

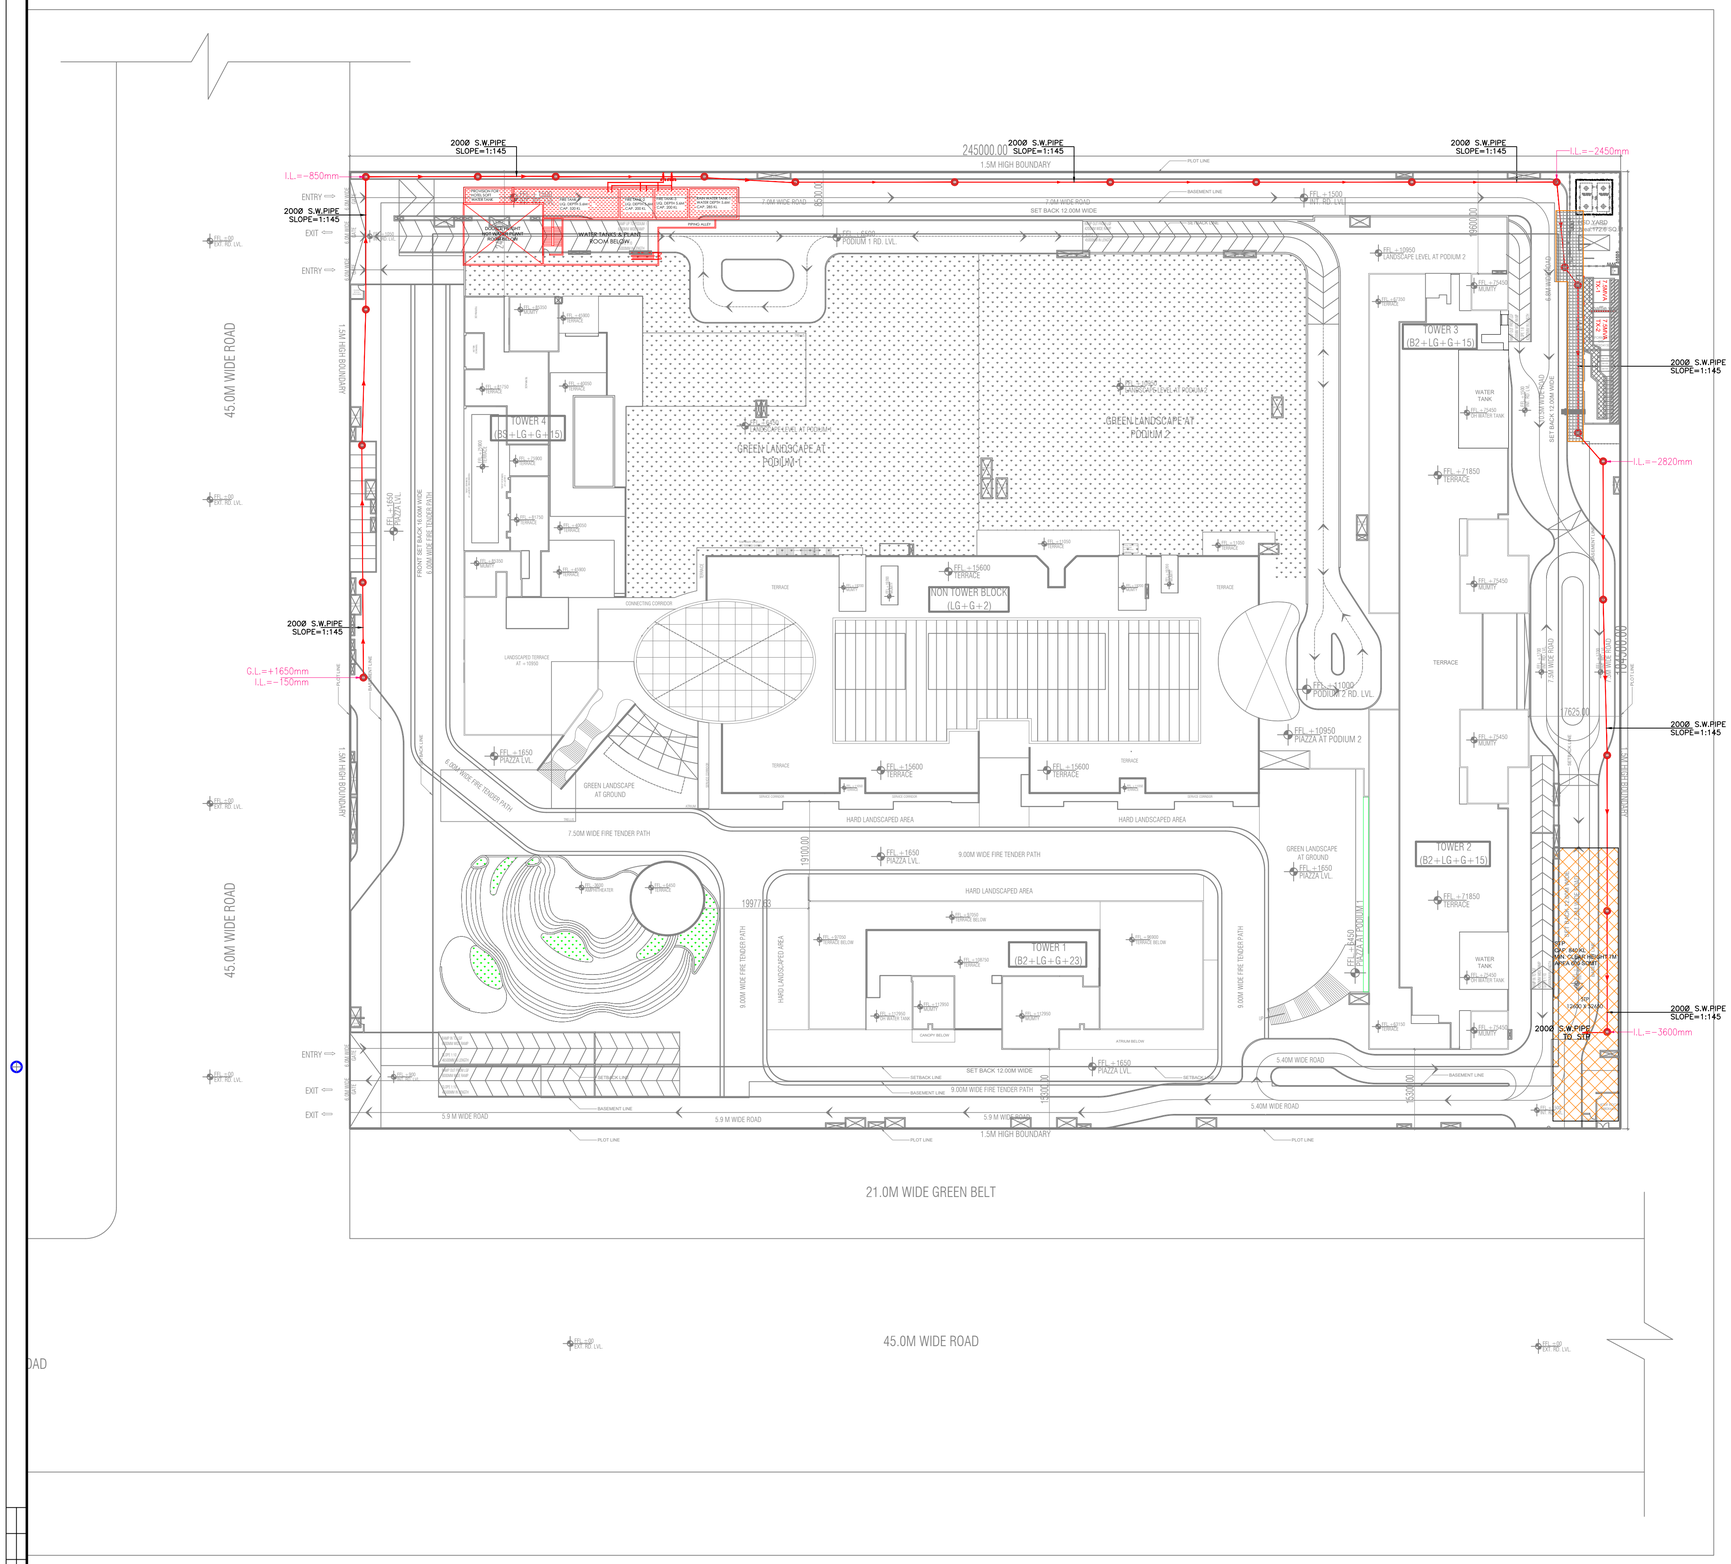


PROJECT

PROPOSED BUILDING FOR
IT INFRASTRUCTURE PARK PVT.LTD.AT
PLOT NO. 1B, SECTOR 140A, NOIDA

OWNER

**IT INFRASTRUCTURE PARK PVT.LTD.**
2ND FLOOR, PLOT NO. 3&4, SAVITRI BHAVAN
A-BLOCK MARKET
PREET VIHAR, NEW DELHI, 110092

PRINCIPAL ARCHITECT

VASTUNIDHI
**Vastunidhi**
1/31, BLOCK- B, SECTOR - 44,
NOIDA, UTTAR PRADESH 201 303, INDIA
T: +91 0999 133 089

SERVICES CONSULTANTS

**Proion Consultants Private Limited**
*Building Services - MEP Consulting*
82, Sukhdev Vihar,
New Delhi 110 025, India.
Tel: 26324400, www.proion.net

| ARCHITECT'S SIGNATURE | OWNER'S SIGNATURE |
|---|---|
| | |

DWG TITLE

SITE PLAN
SEWERAGE LAYOUT

NORTH

SUBMISSION DRAWING

DRAWING

| | | | |
|---|---|---|---|
| DRAWN BY | YOGENDRA | CHECKED BY | P.G. |
| DATE | 02-11-2022 | SCALE | 1:400 |
| SHEET SIZE | A0 | SHEETS | |
| NUMBER | PC-CRC-140A-PL-101 | | REV. NO. |