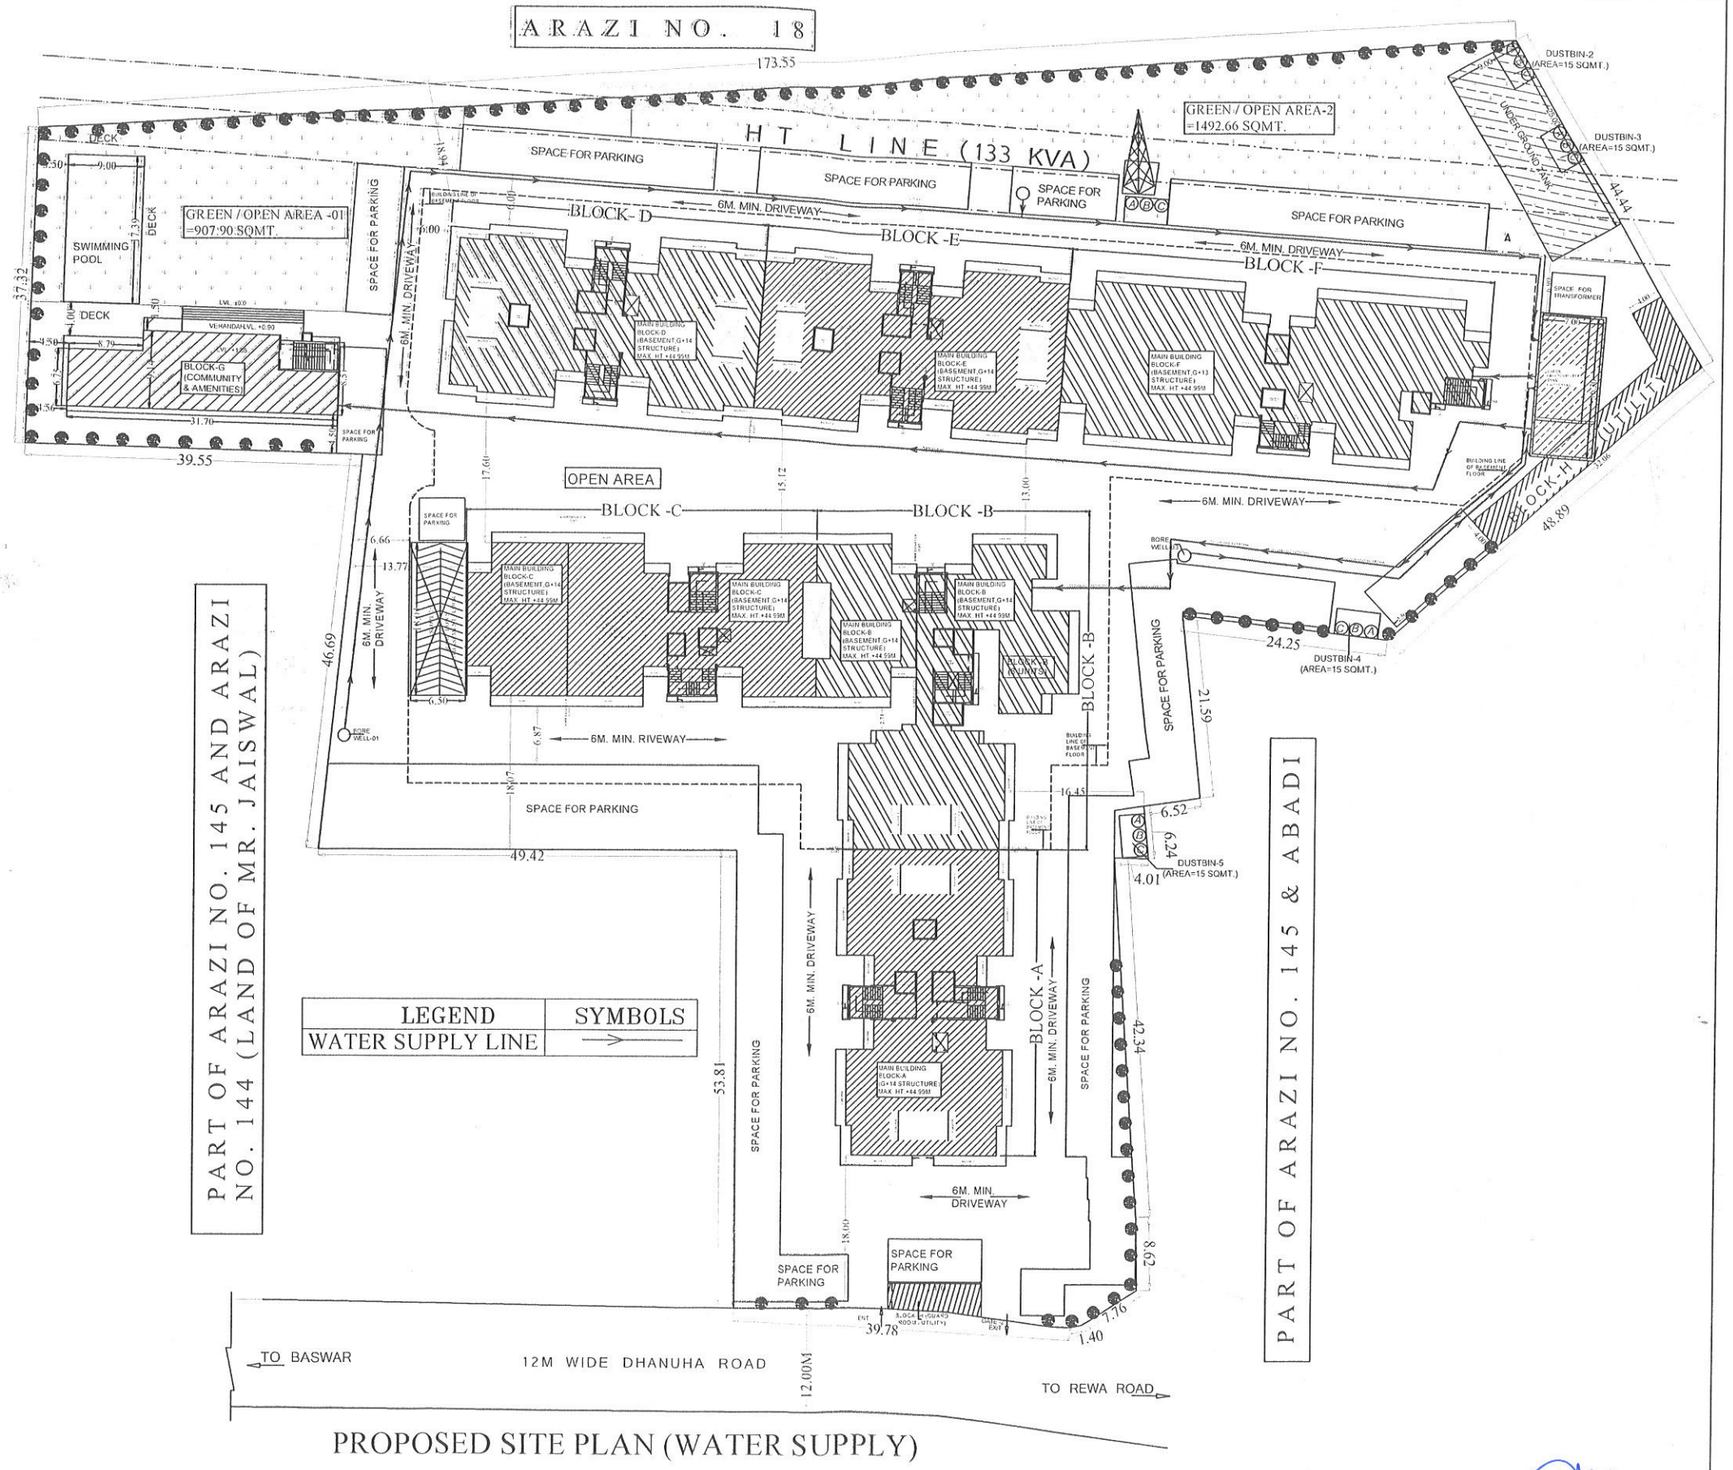

PROPOSED SITE PLAN (WATER SUPPLY)

PROJECT:-	PROPOSED SITE PLAN (WATER SUPPLY)				
PROPOSED AFFORDABLE GROUP HOUSING AT ARAZI NO.18 (MINJUMALA) AND PART OF ARAZI NO. 145 AT VILLAGE DHANUHA, PERGANA- ARAIL, TEHSIL- KARCHHANA, DISTRICT- PRAYAGRAJ (UP).	N	1. MR. HIMANSHU KESARWANI 2. MR. YASHARTH KESARWANI 3. MR. SHIV BALAK KESARWANI 4. MR. BAL KRISHNA KESARWANI 5. MR ATUL KUMAR AGARWAL 6. MR. AKSHAY AGARWAL 7. MR. RAJEEV KUMAR 8. SMT. SMITA KESARWANI 9. SMT. SARITA AGARWAL 10. MR. SANJEEV KUMAR 11. SMT. RUCHI KESARWANI OWNERS:-	1. HK INFRAZONE (PVT.) LIMITED OFF- 17 INDUSTRIAL COLONY, NAINI PRAYAGRAJ For HK INFRAZONE (P.) LTD. Hemant Kumar Sindhi Director DEVELOPER	AKHILESHWAR SINGH ARCHITECT B.Arch., M.E., C.O.A. ARCHITECT