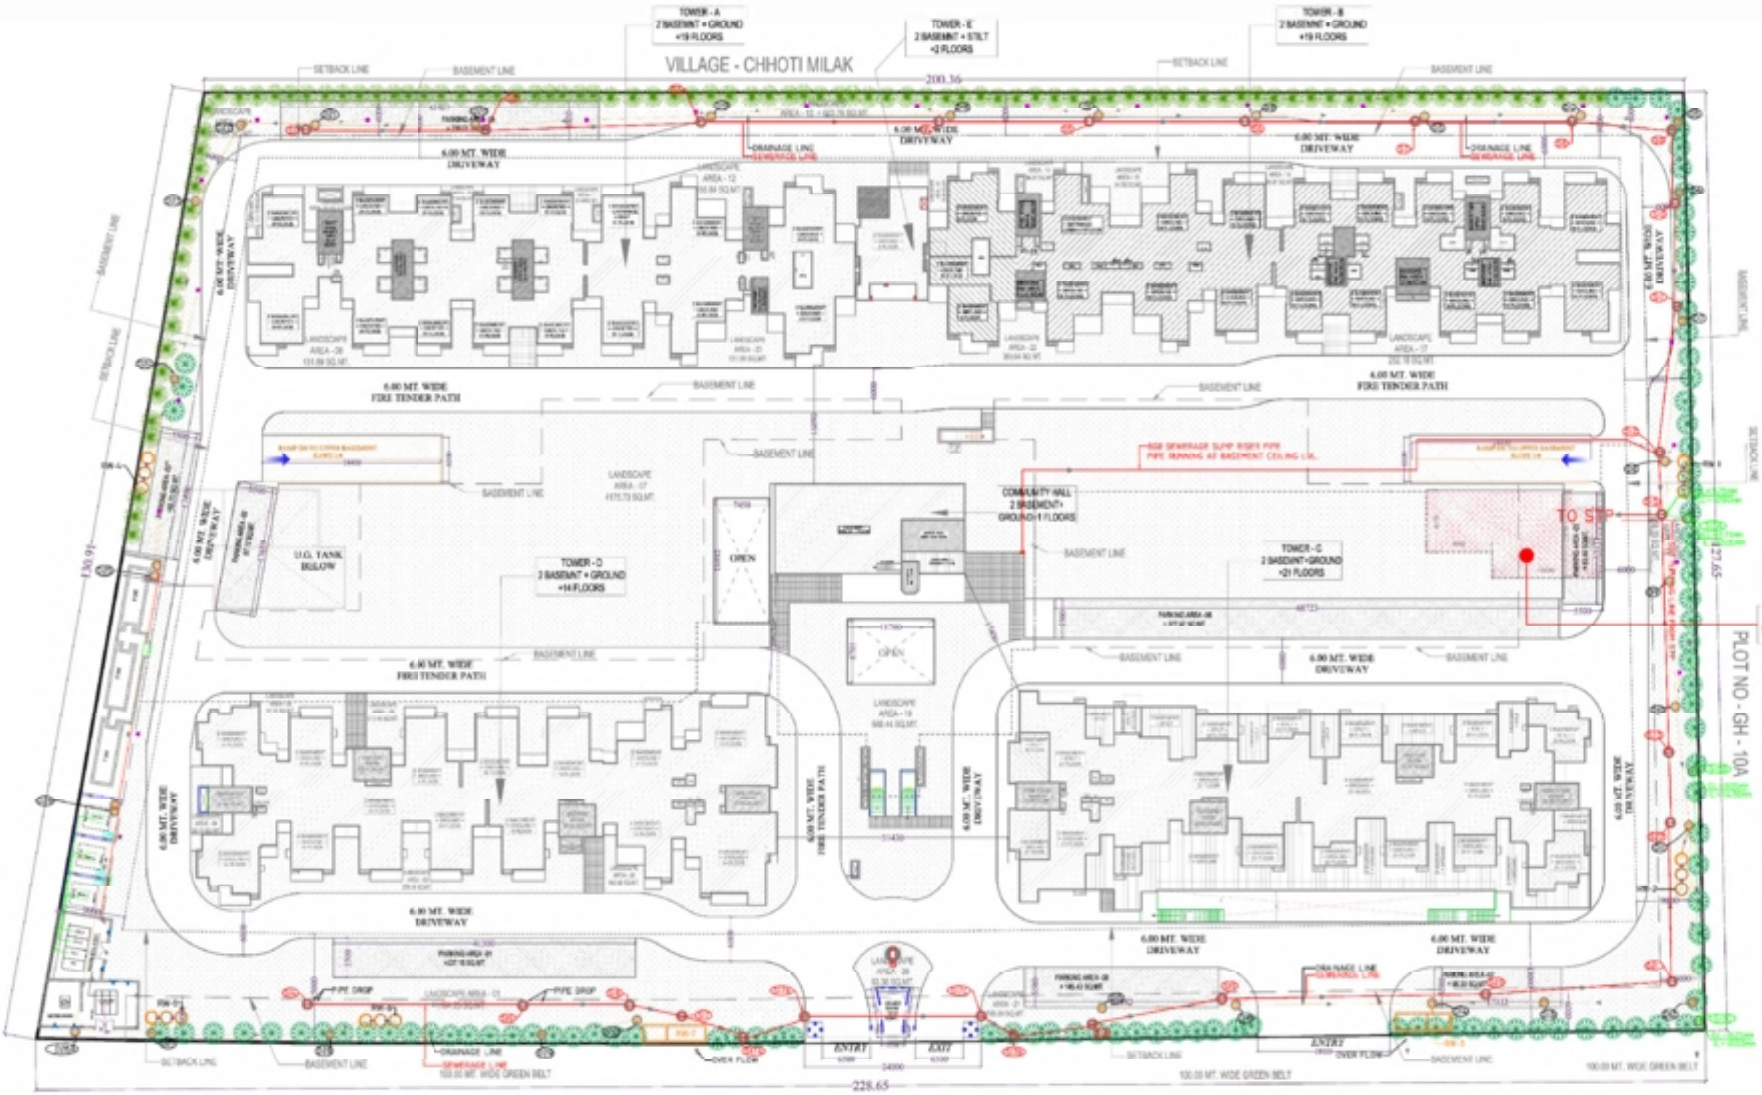

SITE PLAN

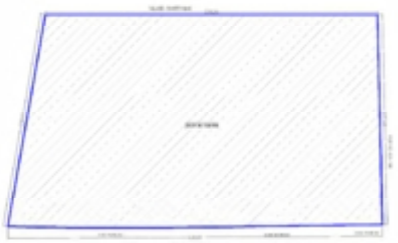

KEY PLAN

1	SETBACK LINE	
2	BASEMENT LINE	
3	TOWER ENTRANCE	
4	PARKING AREA	

NO/REV.	DATE	REVISION/ISSUED TO

BUILDER & PROMOTER :-

M/s HIMALAYA REAL STATE PVT.LTD.
REGD. OFFICE : 7540, PREM NAGAR(MARKET NAGAR), NEW DELHI - 110

PROJECT TITLE

RESIDENTIAL COMPLEX
" HIMALYA PRIDE"
AT PLOT No - GH-10B , TECH ZONE-IV
GREATER NOIDA (U.P)

ARCHITECTS :-

ADDRESS :
Space Designers International
B.W. Sector-8 , Noida (U.P.)
M - 09810176120
E-mail : spacedesigns@gmail.com , www.sgmail.com

LANDSCAPE ARCHITECT

AYAM ARCHITECTURE AND LANDSCAPE CONSULTANTS
LGF, DALEEPAN KHAND LINDRAPURAM
GHAZIABAD-201010 Ph. 9810600580

DRAWING TITLE

WASTE DISPOSAL PLAN

SCALE	1:50	DATE	15.05.18
DRAWN BY		CHECKED BY	
DRG. NO.	PL-01	REVISION	00

PLUMBING & FIRE FIGHTING CONSULTANTS :-

PEE CONSULTANTS
813-C, EXT OF LONI ROAD
SHAHADRA, DELHI-110093
Ph. 011-22816297,22815897
EMAIL : pee_in@yahoo.com,mrcoss@gmail.com