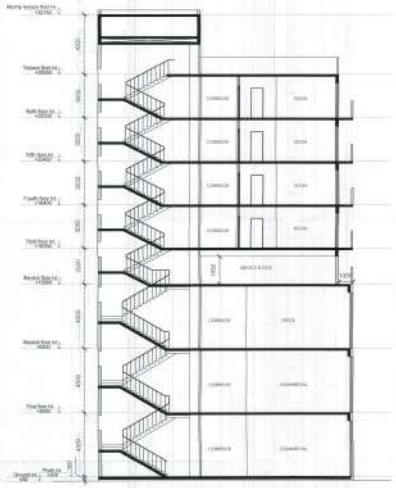

SECTION AT AA

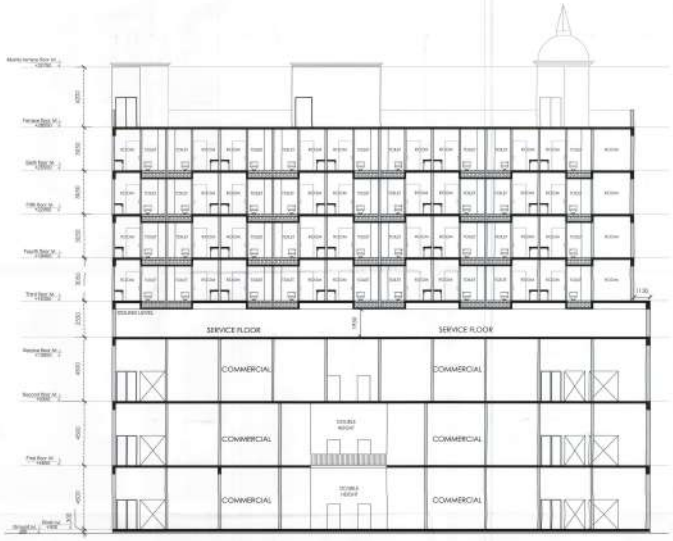

SECTION AT BB

NORTH

PROJECT

PROPOSED SECTOR SHOPPING - I IN
OMAXE INTEGRATED TOWNSHIP
SULTANPUR ROAD, LUCKNOW (U.P.)

NOTES

JANARDAN SINGH
B. Tech (Civil Engg.)
36, Tech Eco. Stage, II Nagar, Ph. Prayagraj

DRAWING TITLE

FIRE FIGHTING SUBMISSION DRAWING
(SECTIONS)

ARCHITECT

SCALE: 1:50

DATE: 06/07/2018

CLIENT CONSENT

OMAXE

ARCHITECT'S SIGNATURE

OWNER'S SIGNATURE

DRAWING NUMBER: FIT-A-SECCOMM-10-06-07-18