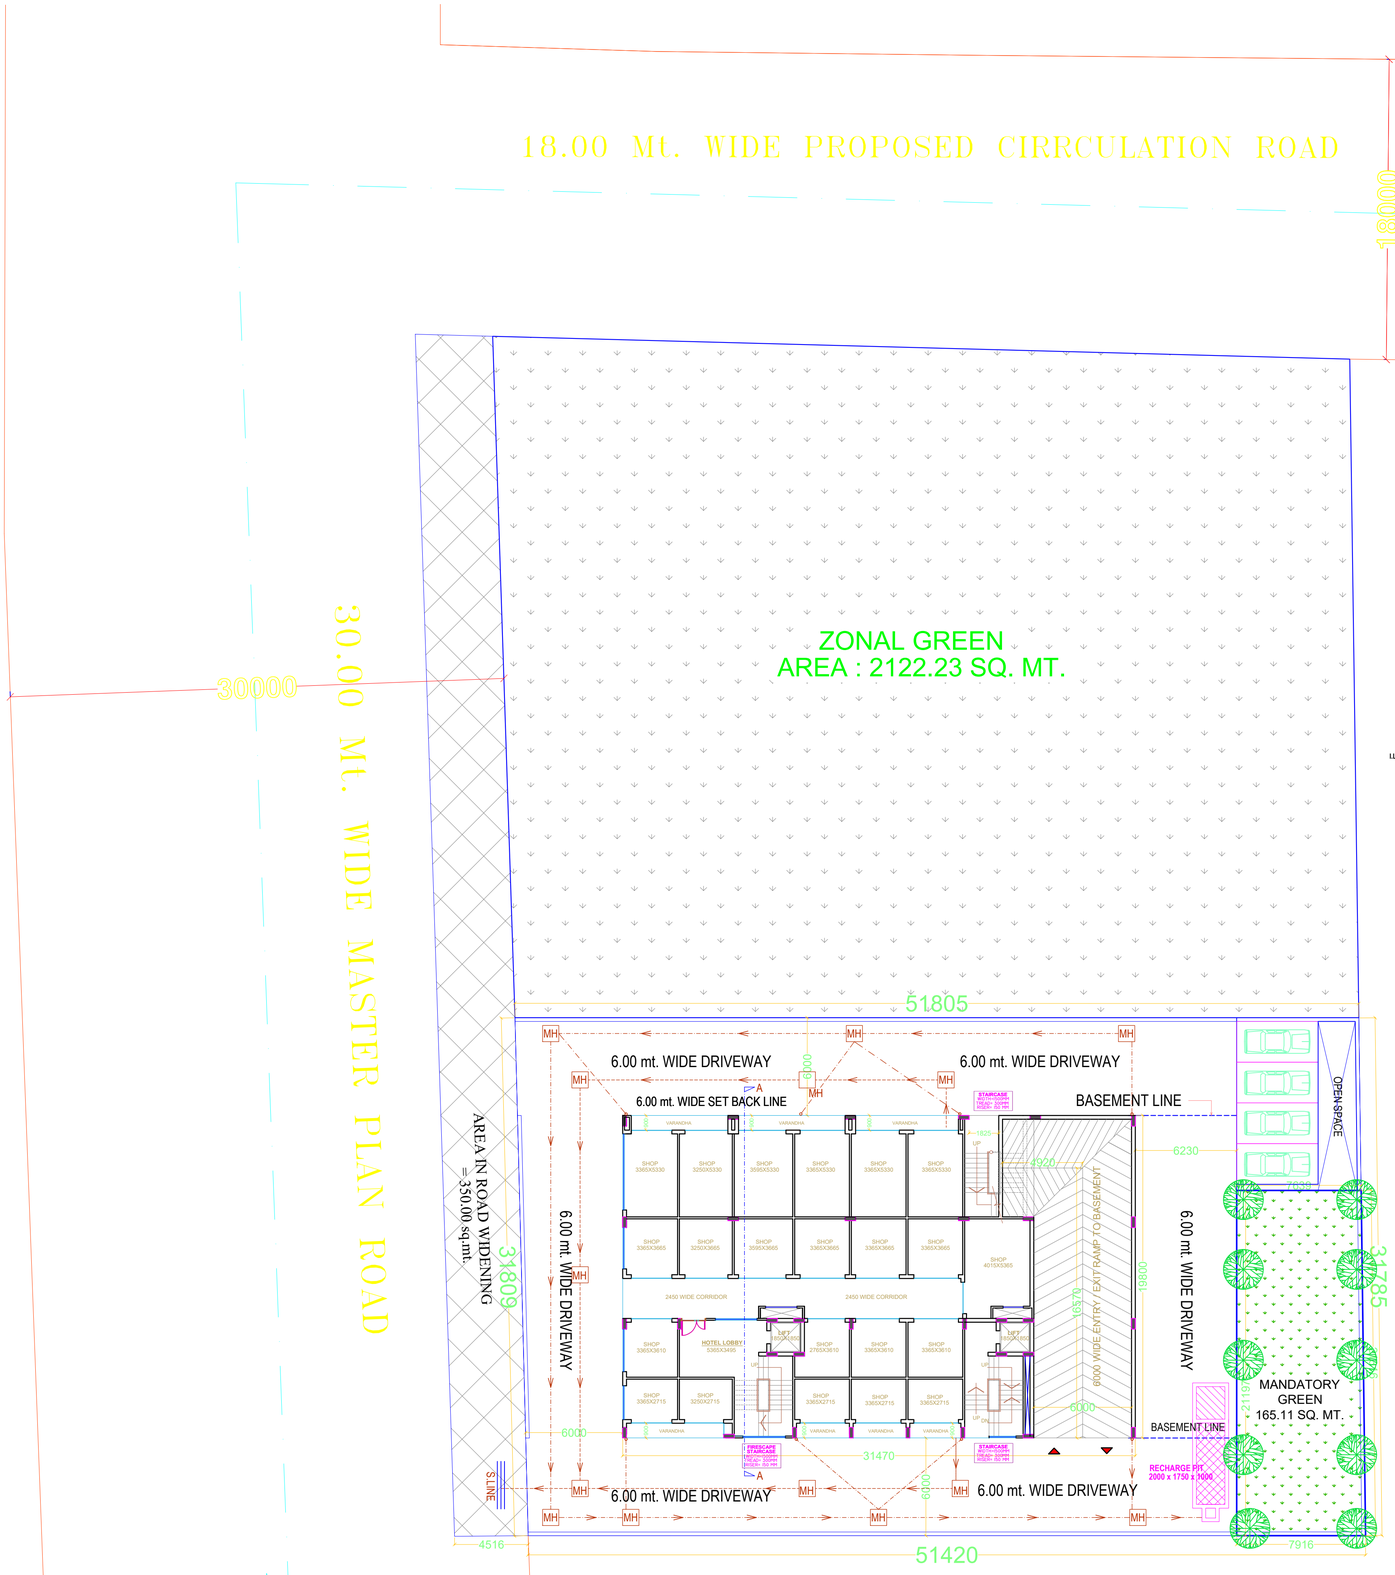

GROUND FLOOR PLAN

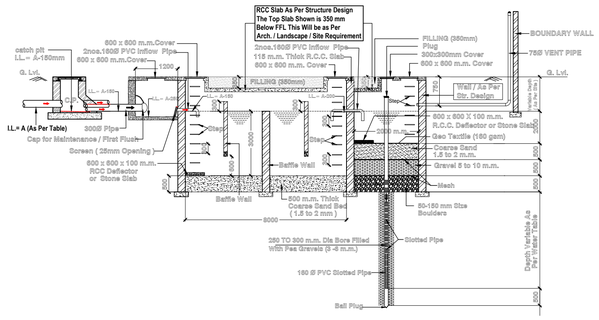

PROJECT :

SUBMISSION DRAWING FOR THE PROPOSED HOTEL BUILDING AT KHASRA NO. - 1210, 1211,1212 at VILLAGE NOOR NAGAR DISTT. GHAZIABAD (U.P.)

OWNER:

M/S.RADHAGOVIND TRADELINK PRIVATE LIMITED

DIRECTOR:-

Mr. H. C. GUPTA

SHEET TITLE :

GROUND FLOOR / SITE WATER DISPOSAL SERVICES PLAN

OWNER SIGN | ARCHITECT SIGN

ARCHITECTS :

SCALE :

DATE :

DEALT :

CHECKED :

DRG. NO.

SD-01