PRODUCED BY AN AUTODESK EDUCATIONAL PRODUCT

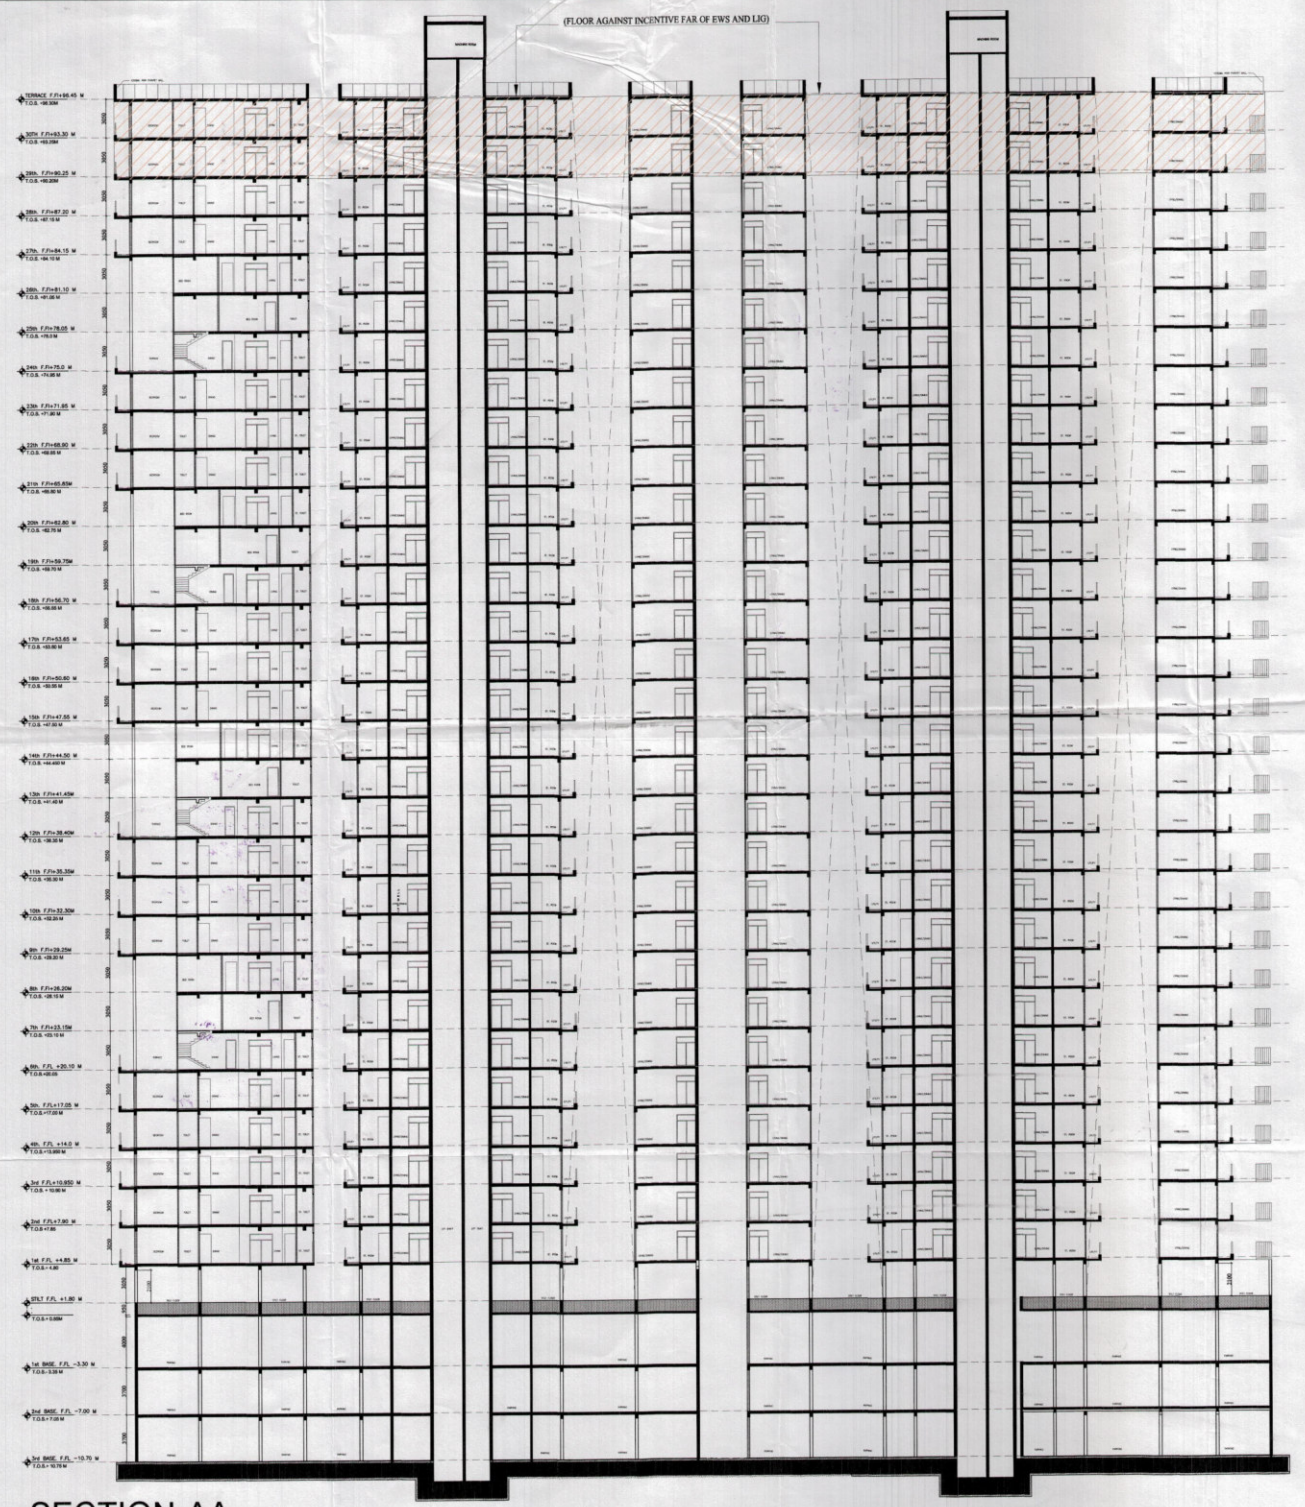

SECTION-AA

यह मानचित्र स्वीकृति से केवल भौम वर्ग तक वैध है

पर्यावरण की दृष्टि से राज्य वन विभाग अधिनियम के अन्तर्गत कम से कम 5 पेड़ लगाना अनिवार्य है

भवन पर एक बोर्ड पर स्वीकृत मानचित्र का नक्शा व दिनांक लिखना अनिवार्य है

समस्त प्रकार के भवन / इमारतों के निर्माण वाले स्थलों पर समस्त दीवारों के ऊपर प्रमुख स्थान पर टाई दीन अथवा उचित आकार में सौन्दर्यीकरण सेवन सिस्टम प्रयोग ७३ के नुसार लगे

"निर्माणाधीन अवधि में निर्माण स्थल पर धूल के उड़ने हेतु समुचित कवर का प्राविधान किया जाए निर्माण सामग्री के परिवालक एवं उनके उपयोग की अवधि मे निर्माण सामग्रियों पर पानी का छिड़काव एवं डस्ट, सप्रेशन यूनिट का उपयोग अनिवार्य रूप से किया जाए निर्माण सामग्रियों को ले जाने हेतु ढके हुए वाहनों का प्रयोग किया जाए।"

"अधिष्ठानों एवं उनमें कार्यरत श्रमिकों का श्रम विभाग के नियमानुसार पंजीकरण कराया जाना आवश्यक है।"

विद्युत नियमों के अनुसार सुरक्षित दूरी छोड़कर ही निर्माण कार्य किया जायेगा

स्वामित्व सम्बन्धी किसी भी विवाद की स्थिति में मानचित्र की स्वीकृति स्वतः निरस्त समझी जायेगी।

SPECIAL NOTES

1. ALL DIMENSIONS ON THIS DRAWING ARE IN MM.
2. ONLY WRITTEN DIMENSIONS ARE TO BE FOLLOWED. DRAWINGS SHOULD NOT BE SCALED UNDER ANY CIRCUMSTANCES.
3. ALL MEASUREMENTS MUST BE CHECKED AND VERIFIED BY THE CONTRACTORS PRIOR TO EXECUTION OF WORK AT THE SITE.
4. THIS DRAWING IS TO BE READ IN CONJUNCTION WITH ALL RELEVANT STRUCTURAL, SERVICES & FACILITY PLANNING DRAWINGS.
5. ARCHITECTURAL DRAWINGS ARE TO BE FOLLOWED FOR THE LOCATION OF ALL STRUCTURAL MEMBERS & MASONRY WALLS. FOR SIZES & REINFORCEMENT DETAILS OF STRUCTURAL MEMBERS RELEVANT STRUCTURAL DRAWINGS ARE TO BE REFERRED.
6. ANY DISCREPANCIES BETWEEN ARCHITECTURAL, STRUCTURAL AND SERVICES DRAWINGS MUST BE BROUGHT TO THE NOTICE OF ARCHITECTS IMMEDIATELY & PRIOR TO EXECUTION AT SITE.
7. CO-ORDINATION WITH THE SERVICES SUCH AS HVAC, PLUMBING & FIRE FIGHTING, ETC. IS THE RESPONSIBILITY OF THE CONTRACTORS.
8. ALL MASONRY WALLS SHOULD BE ALIGNED WITH THE COLUMNS AS INDICATED ON THE PLAN IRRESPECTIVE OF THE POSITION AS CALCULATED WITH THE DIMENSIONING.
9. FOR DETAILS REFER RELEVANT LARGE SCALE DETAIL DWGS. AS INDICATED

KEY PLAN

मानचित्र स्वीकृत यंत्र पर अंकित शर्तों के अधीन मानचित्र निर्गत किया जाता है।

PROJECT TITLE

SUBMISSION DRAWING FOR THE GROUP HOUSING AT PLOT NO GH.-03, CROSSINGS REPUBLIK, VILLAGE- DUNDHAHERA, GHAZIABAD , U.P.

OWNER:

CROSSINGS INFRASTRUCTURE PVT. LTD GLASS GATE, VILLAGE DUNDHAHERA, GHAZIABAD (U.P).

RAHUL KUMAR
ARCHITECT
CA/2014/64269
Building Beliefs
Architect, Planner, Landscape & Interior Designer

For Crossings Infrastructure Pvt. Ltd.
Authorised Signatory

ARCHITECT'S SIGN. | OWNER'S SIGN

DRAWING TITLE

TOWER -I(FORTUNE)
SECTION

DATE		DEALT BY	
SCALE	1:100	CHKD BY	

DRAWING NO.

PRODUCED BY AN AUTODESK EDUCATIONAL PRODUCT
PRODUCED BY AN AUTODESK EDUCATIONAL PRODUCT
PRODUCED BY AN AUTODESK EDUCATIONAL PRODUCT