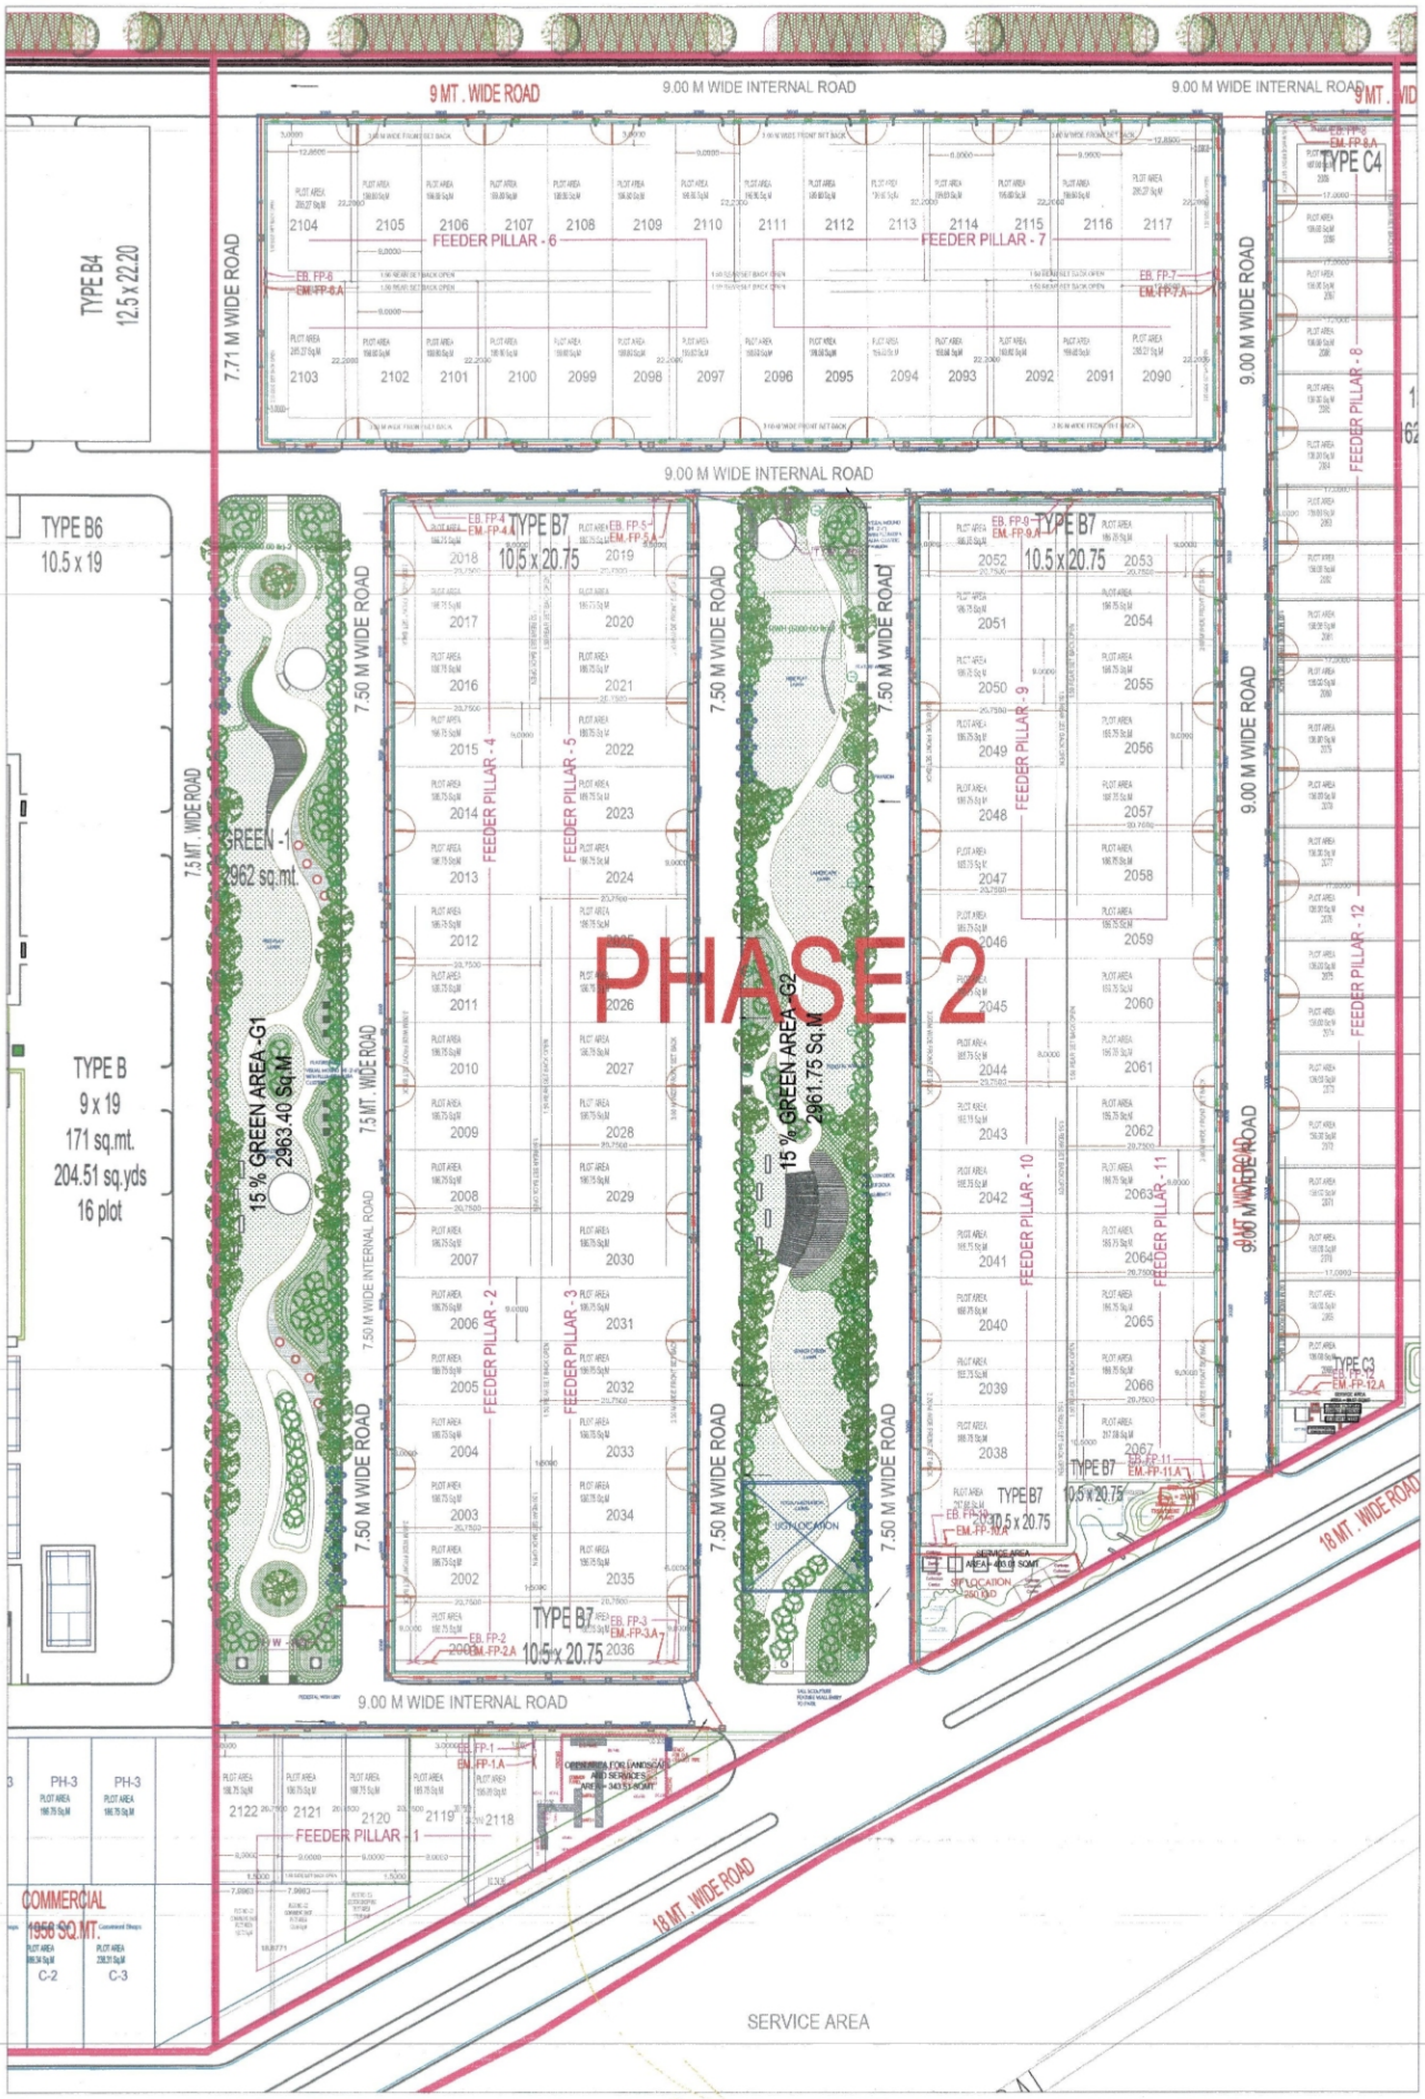

SPECIAL NOTES :

1. ALL DIMENSIONS ON THIS DRAWING ARE IN MTR.
2. ONLY WRITTEN DIMENSIONS ARE TO BE FOLLOWED. DRAWINGS SHOULD NOT BE SCALED UNDER ANY CIRCUMSTANCES.
3. ALL MEASUREMENTS MUST BE CHECKED AND VERIFIED BY THE CONTRACTORS PRIOR TO EXECUTION OF WORK AT THE SITE.
4. THIS DRAWING IS TO BE READ IN CONJUNCTION WITH ALL RELEVANT STRUCTURAL, SERVICES & FACILITY PLANNING DRAWINGS.
5. ARCHITECTURAL DRAWINGS ARE TO BE FOLLOWED FOR THE LOCATION OF ALL STRUCTURAL MEMBERS & MASONRY WALLS. FOR SIZES & REINFORCEMENT DETAILS OF STRUCTURAL MEMBERS RELEVANT STRUCTURAL DRAWINGS ARE TO BE REFERRED.
6. ANY DISCREPANCIES BETWEEN ARCHITECTURAL, STRUCTURAL AND SERVICES DRAWINGS MUST BE BROUGHT TO THE NOTICE OF THE ARCHITECTS IMMEDIATELY & PRIOR TO EXECUTION SITE.
7. CO-ORDINATION WITH THE SERVICES SUCH AS HVAC, PLUMBING ELECTRICAL ETC. IS THE RESPONSIBILITY OF THE CONTRACTORS.
8. ALL MASONRY WALLS SHOULD BE ALIGNED WITH THE COLUMNS AS INDICATED ON THE PLAN IRRESPECTIVE OF THE POSITION AS CALCULATED WITH THE DIMENSIONING.
9. FOR DETAILS, REFER RELEVANT LARGE SCALE DETAIL DRGS. AS INDICATED.

ISSUES

NO.	DATE	BY	DESCRIPTION	PRINTS

REVISIONS

NO.	DATE	BY	DESCRIPTION

DRAWING STATUS:

PROJECT:
FOREST WALK AT DASNA

DEVELOPER:

ARCHITECT:
DESIGN FORUM INTERNATIONAL
K-47, KAILASH COLONY
NEW DELHI -110048

Ar. Pranav Rathore
CA / 2020 / 123819

For SRSD BUILDCON VENTURE LLP
20/01/26
Authorised Signatory

MEP CONSULTANTS:
PARADISE CONSULTANTS
Plot No. 129, Basement, Pocket 2
Near Sanjivani Hospital, Jasola Vihar
New Delhi – 110025
Landline : +91-11-46132800, 41030619
Web : www.paradiseconsultants.com

DRAWING TITLE :
PHASE-02 ELECTRICAL
FEEDER PILLAR & SUBSTATION LAYOUT
SITE PLAN

scale : 1:300 (A0)	drawn by : RP
date : 29.12.2025	checked by: AR
project no :	approved by : NAFEES
drawing no : EL-PC-DAS-ST-101	

REVISION