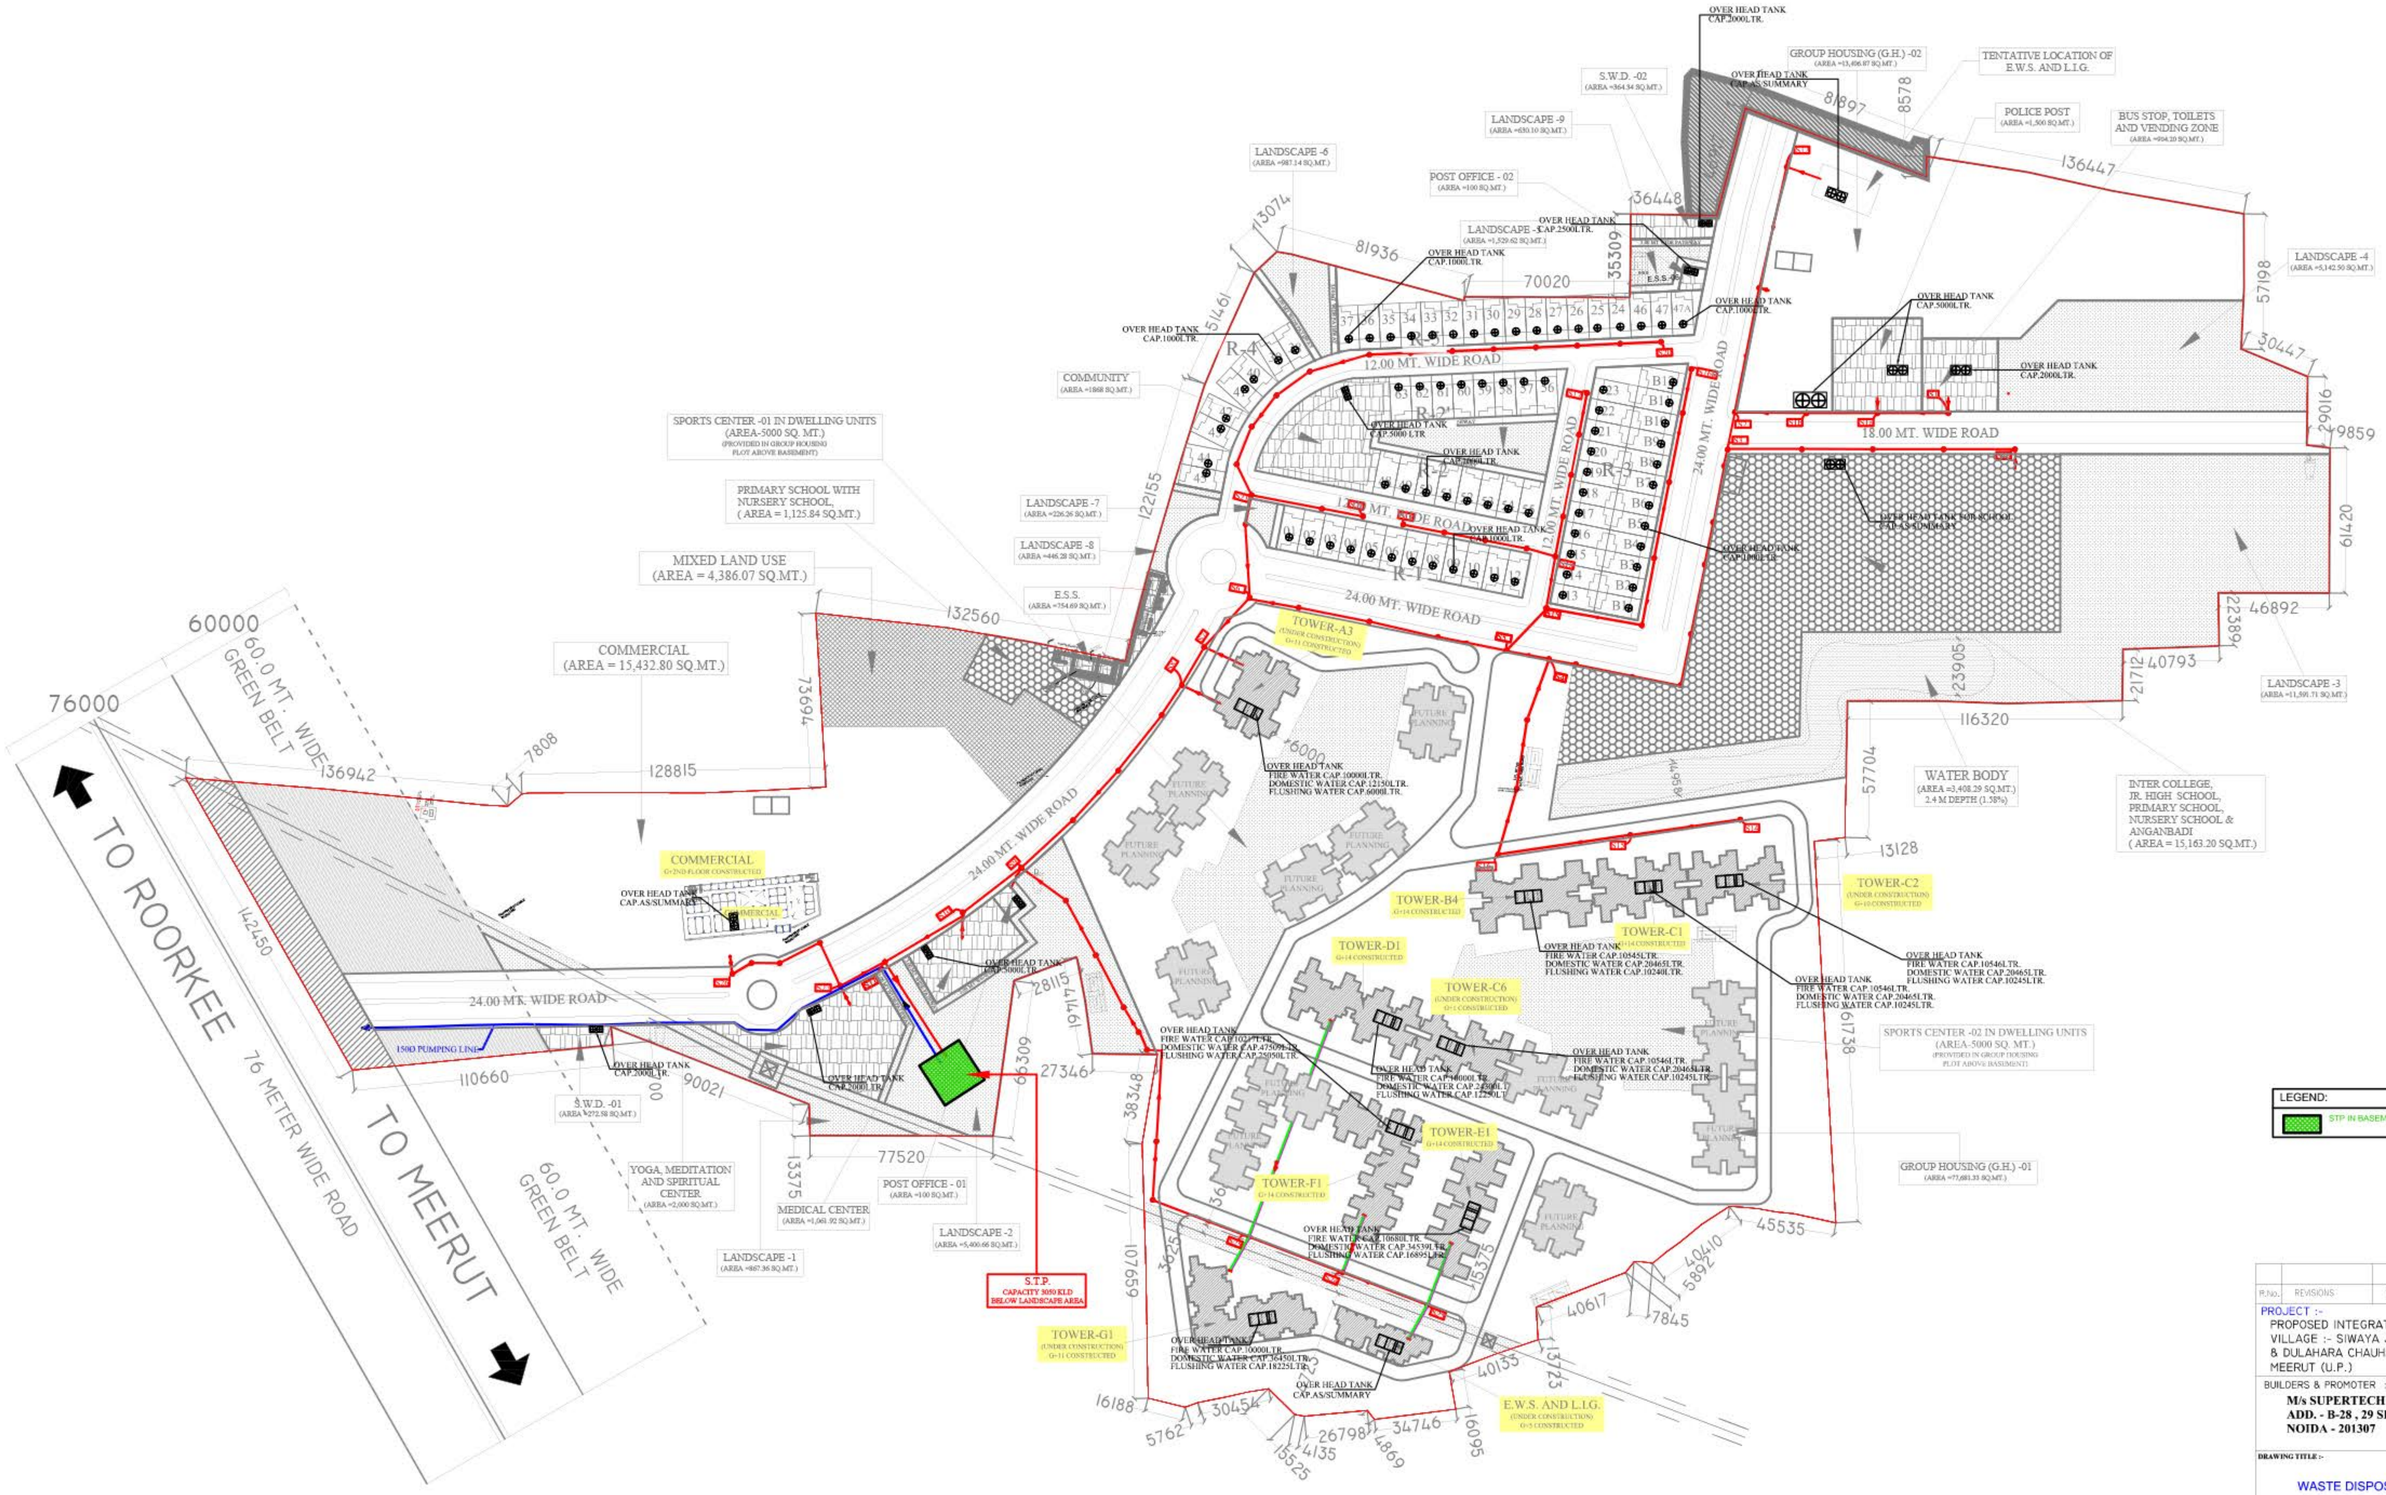


| P.No. | REVISIONS | DATE | PRINTS | Nos |
|---|---|---|---|---|

PROJECT :-
PROPOSED INTEGRATED TOWNSHIP AT VILLAGE :- SIWAYA JAMMALULLAPUR & DULAHARA CHAUHAN MEERUT (U.P.)

BUILDERS & PROMOTER :-
**M/s SUPERTECH**
**ADD. - B-28 , 29 SECTOR-58**
**NOIDA - 201307**

DRAWING TITLE :-
WASTE DISPOSAL PLAN

ARCHITECTS
Space Designers International
B-34 , SEC-67 , NOIDA-201301
PH 91-871183717,18,19,20
e-mail : spaceid@gmail.com, www.spaceid.com

CONSULTANTS:-
*PLUMBING & FIRE FIGHTING CONSULTANTS :-*
8/5-C, EAST OF LONI ROAD
SHAHADRA, DELHI-110093
PH: 011-22816297,22815897
EMAIL: POSS_IN@YAHOO.COM,NRCONS@GMAIL.COM