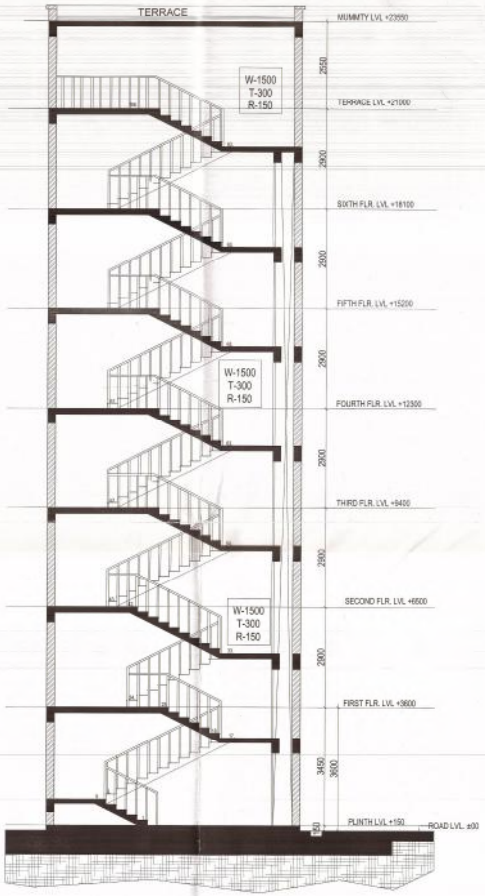

SECTION A-A'

SCALE 1:50

FRONT ELEVATION-A

(SCALE 1:100)

This drawing is a "COPYRIGHT" contents of this drawing or part thereof may not be used or reproduced without the permission of the Architect

NORTH

PROJECT:

PROPOSED COMMERCIAL ON PLOT NO-2 IN VRINDAVAN INTEGRATED TOWNSHIP AT CHATIKARA ROAD , VRINDAVAN

DRAWING TITLE

SUBMISSION DRAWING
(PLANS)

SCALE	DATE
AS SHOWN	APRIL-2015

ARCHITECT

TRIPTIE AWASTHI

यह मानचित्र पुनरीक्षित महायोजना 2021 मथुरा वृन्दावन भाग-क के अनुरूप तैयार किया गया है।

CLIENT/ OWNERS

OMAXE
Turning dreams into reality
OMAXE LTD.
7, Local Shopping Centre,
Kalkaji,New Delhi

TRIPTIE AWASTHI
Architect
Regd. No. CA/2002/28233

ARCHITECT'S SIGNATURES | OWNER'S SIGNATURES

DRAWING NUMBER- INT./VRI/COMM.-2/07/08

PRODUCED BY AN AUTODESK EDUCATIONAL PRODUCT