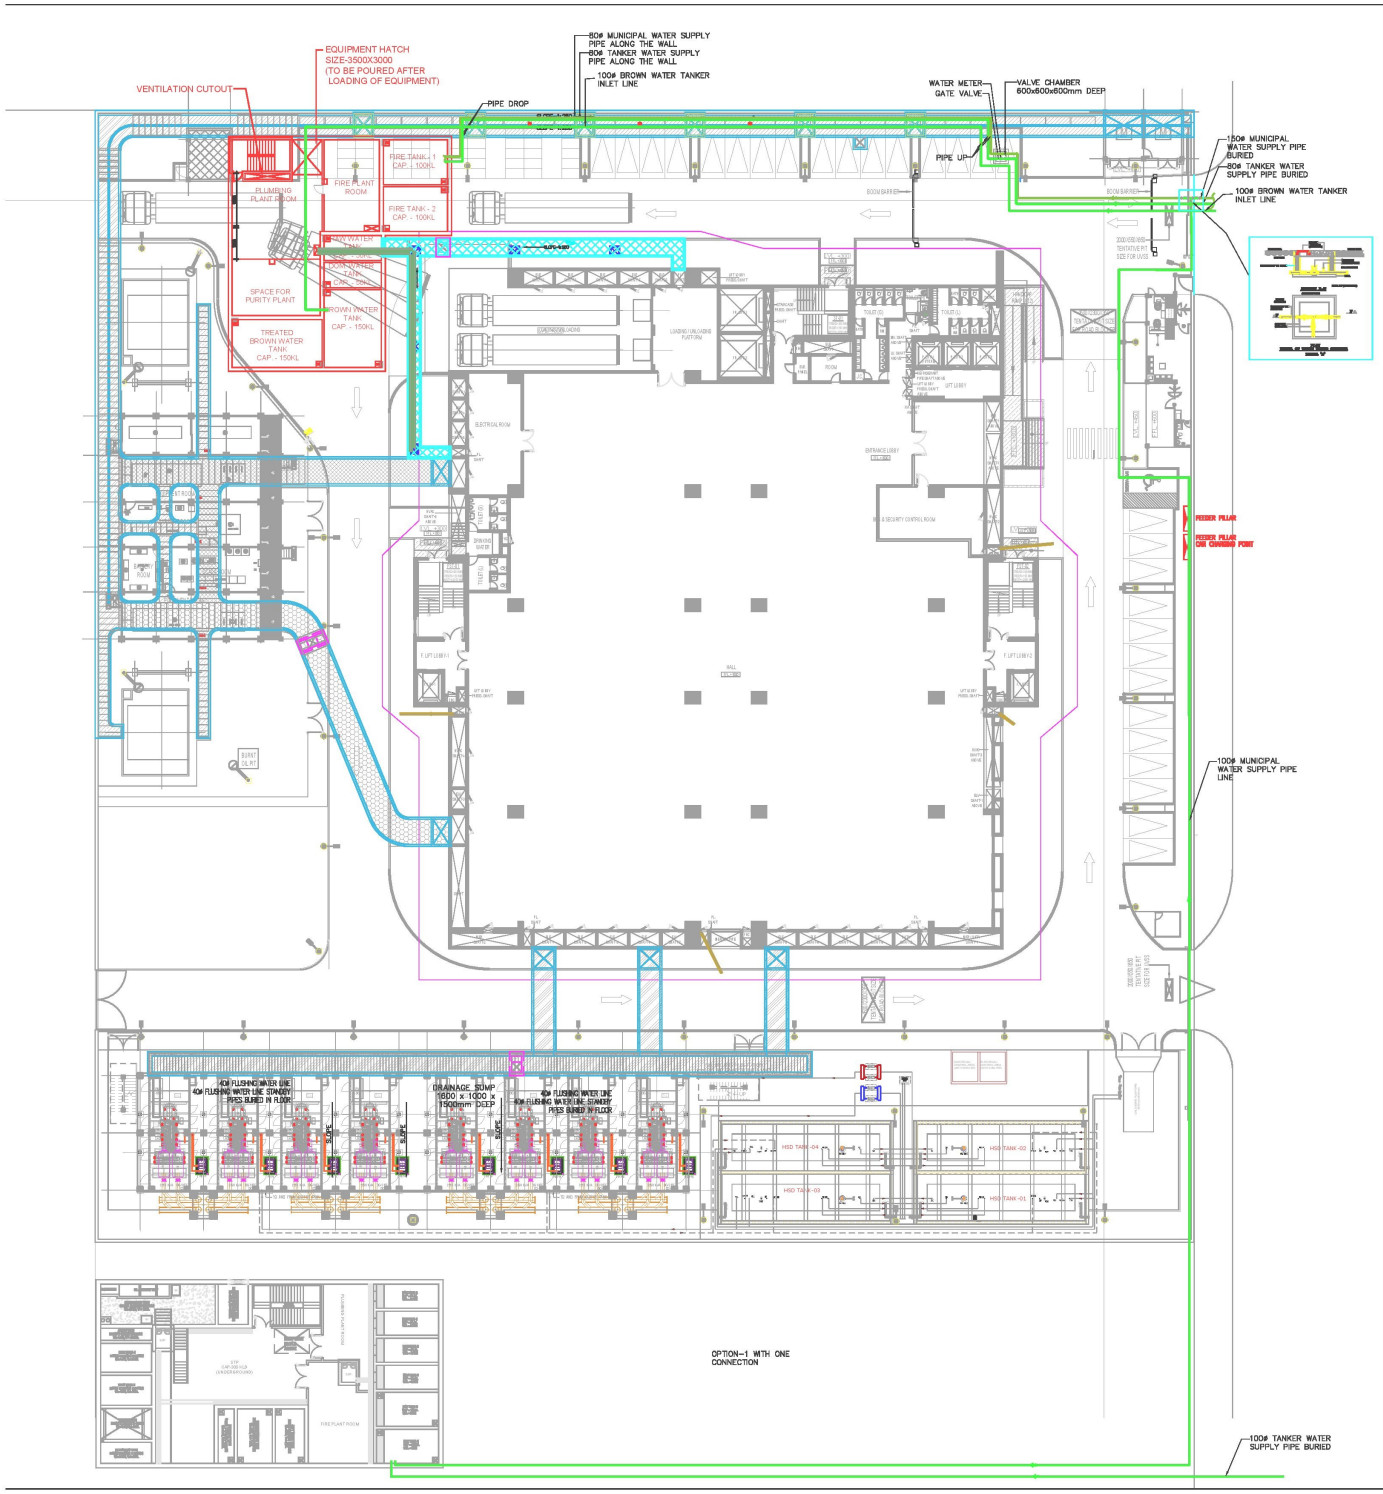

NOTES :

1. THIS DRAWING IS THE PROPERTY AND COPYRIGHT OF M/S PROION CONSULTANTS (P) LTD. & SHALL NOT BE COPIED OR USED IN ANY WAY WITHOUT THEIR WRITTEN PERMISSION.

2. THIS DRAWING SHALL BE READ IN CONJUNCTION WITH THE OTHER RELEVANT ARCHITECTURAL AND OTHER CONSULTANTS SERVICES DRAWINGS. IT SHALL BE DEEMED THE RESPONSIBILITY OF THE CONTRACTOR/ OR THE FABRICATOR TO BRING TO THE NOTICE OF THE CONSULTANT, PRIOR TO ANY EXECUTION AND INSTALLATION ANY DISCREPANCY WITHIN OR BETWEEN THE AFOREMENTIONED DRAWINGS.

3. ALL DIMENSIONS ARE IN MM AND TO BE READ ONLY AND NOT MEASURED.

4. ANY DISCREPANCY IN THE CROSS CHECK DIMENSIONS ARE TO BE BROUGHT TO THE NOTICE OF THE CONSULTANT BY THE CONTRACTOR/PROJECT MANAGERS IMMEDIATELY.

5. PROJECT MANAGERS/ CONTRACTORS TO VERIFY ALL SITE CONDITIONS AND ANY CONDITION DIFFERENT OR NOT IN COHERENCE WITH THE DRAWINGS/DETAILS MUST BE IMMEDIATELY INFORMED TO THE CONSULTANT.

6. ALL DRAWINGS,DETAILS TO BE REFEREED IN CONJUNCTION TO THE CORRESPONDING ITEMS OF BILL OF QUANTITIES. ANY DISCREPANCY TO BE INFORMED TO THE CONSULTANT.

GOOD FOR CONSTRUCTION

NO	DATE	REVISION

REVISIONS

OWNER / MAKER:

PROJECT MANAGER:

STRUCTURAL CONSULTANTS:
TPC TECHNICAL PROJECTS CONSULTANTS PVT. LTD.
B-74, SECTOR-57, NOIDA, U.P.

SERVICES CONSULTANTS:
Proion Consultants Private Limited
Building Services - MEP Consulting
82, Sukhdev Vihar,
New Delhi 110 025, India.
Tel:011 26324404 | www.proion.net

LANDSCAPE ARCHITECT:

PROJECT TITLE:
IT PARK, 143 NOIDA

OWNER:
M/S URVASI INFRATECH PVT. LTD.
GATEWAY TOWER, DLF PHASE-5, GURUGRAM, HARYANA

ARCHITECT:
DESIGNPLUS ARCHITECTURE
S-266, GREATER KAILASH, PART-2
NEW DELHI-110048

KEY PLAN:

DRAWING TITLE:
STT BLOCK
PLUMBING LAYOUT FOR
SITE PLAN

DRAWN BY:	SUNIL		
CHKD BY:	N.A.	SCALE:	1:250
APPROVED BY:	N.A.	DATE:	08.02.2021

PURPOSE :
- FOR TENDER
- FOR INFORMATION
- FOR ESTIMATION
- FOR APPROVAL
- GOOD FOR CONSTRUCTION

A

DRAWING NO: PC-UI-DC-SITE-PL-100

REVISION: R3