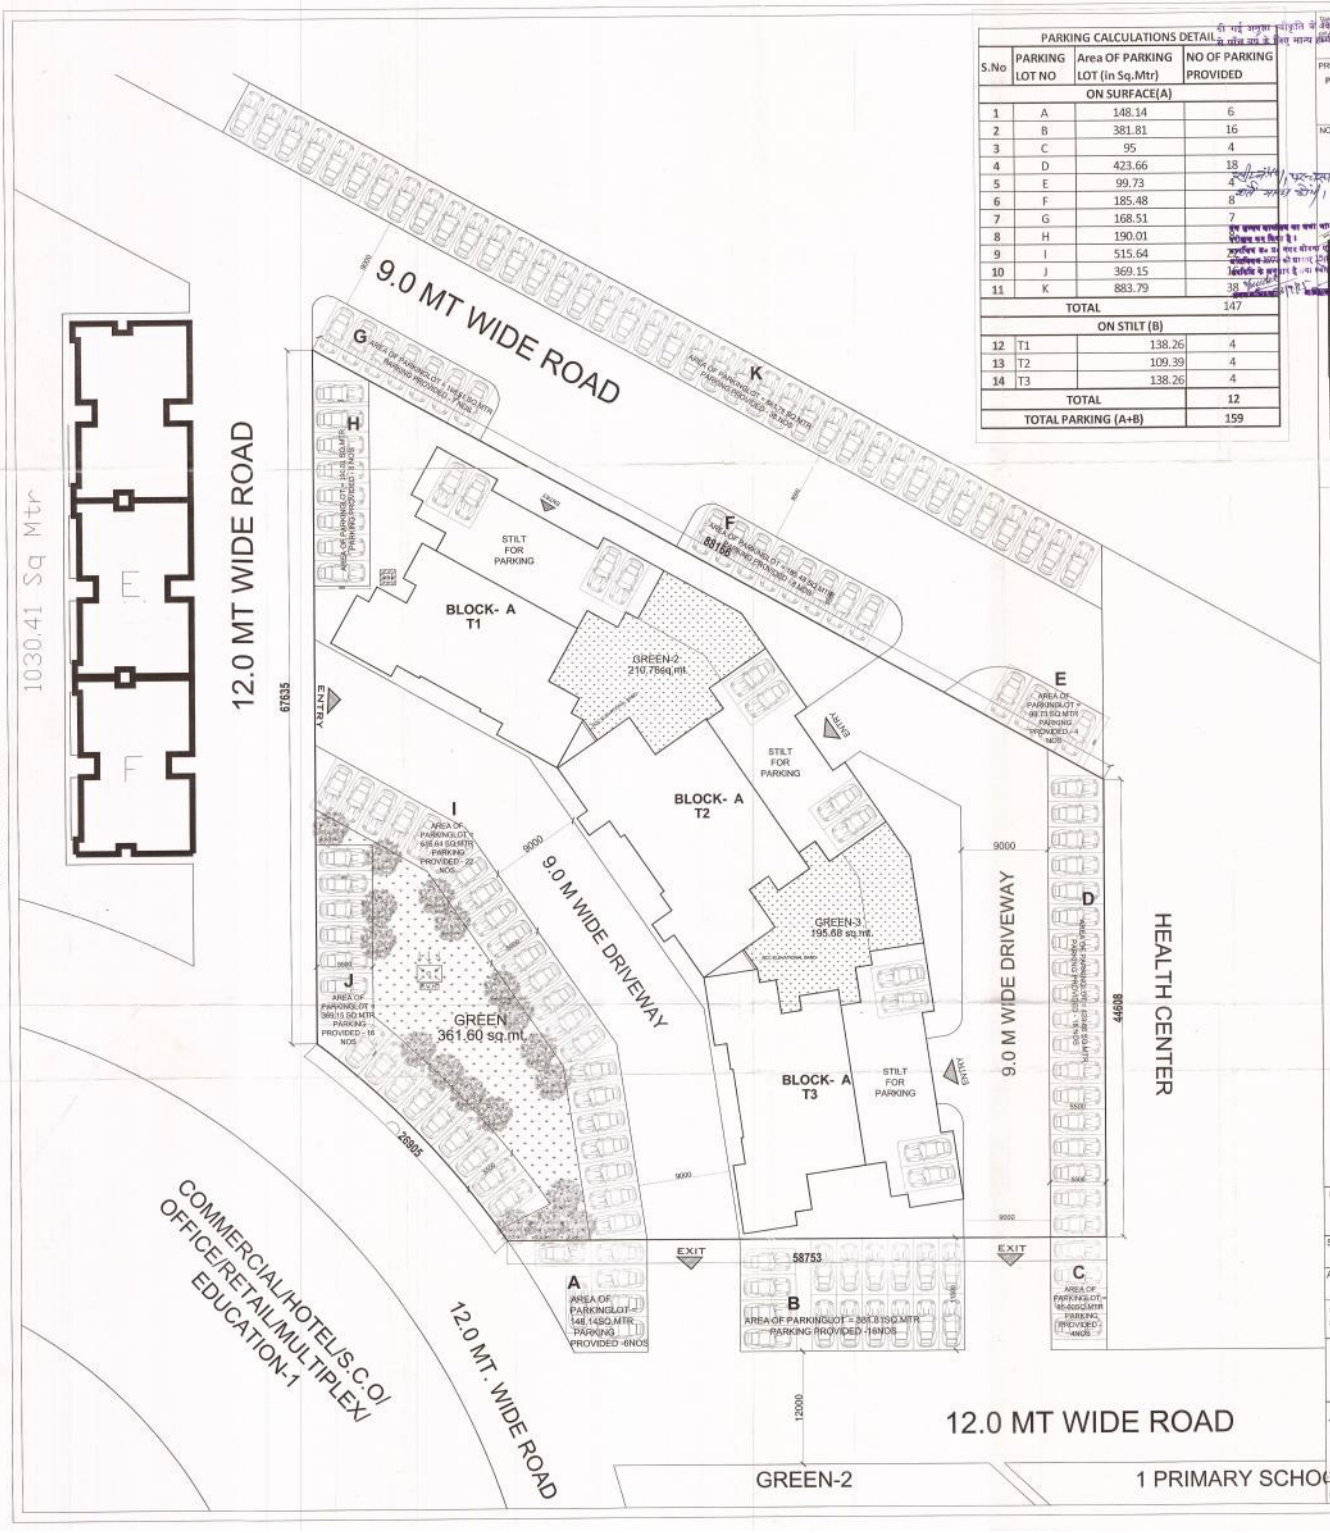

PARKING CALCULATIONS DETAIL			
S.No	PARKING LOT NO	Area OF PARKING LOT (in Sq.Mtr)	NO OF PARKING PROVIDED
ON SURFACE(A)			
1	A	148.14	6
2	B	381.81	16
3	C	95	4
4	D	423.66	18
5	E	99.73	4
6	F	185.48	8
7	G	168.51	7
8	H	190.01	
9	I	515.64	
10	J	369.15	
11	K	883.79	38
TOTAL			147
ON STILT (B)			
12	T1	138.26	4
13	T2	109.39	4
14	T3	138.26	4
TOTAL			12
TOTAL PARKING (A+B)			159

NORTH

PROJECT

PROPOSED GROUP HOUSING ON PLOT NO.-1 IN VRINDAVAN INTEGRATED TOWNSHIP AT CHAITIGRAH ROAD , VRINDAVAN

NOTES

PROPOSED SITE

DRAWING TITLE

SUBMISSION DRAWING (PARKING PLAN)

SCALE 1:200

DATE MAY -2015

ARCHITECT

TRIPTE AWASTHI

CLIENT/ OWNERS

OMAXE

OMAXE LTD.
7, Local Shopping Centre, Kalkaji,New Delhi

TRIPTE AWASTHI
Architect
Regd. No. CA/2007/40320

ARCHITECTS SIGNATURES

OWNER'S SIGNATURES

DRAWING NUMBER- INT./VRI/GH-1/04/08

PRODUCED BY AN AUTODESK EDUCATIONAL PRODUCT