PRODUCED BY AN AUTODESK EDUCATIONAL PRODUCT

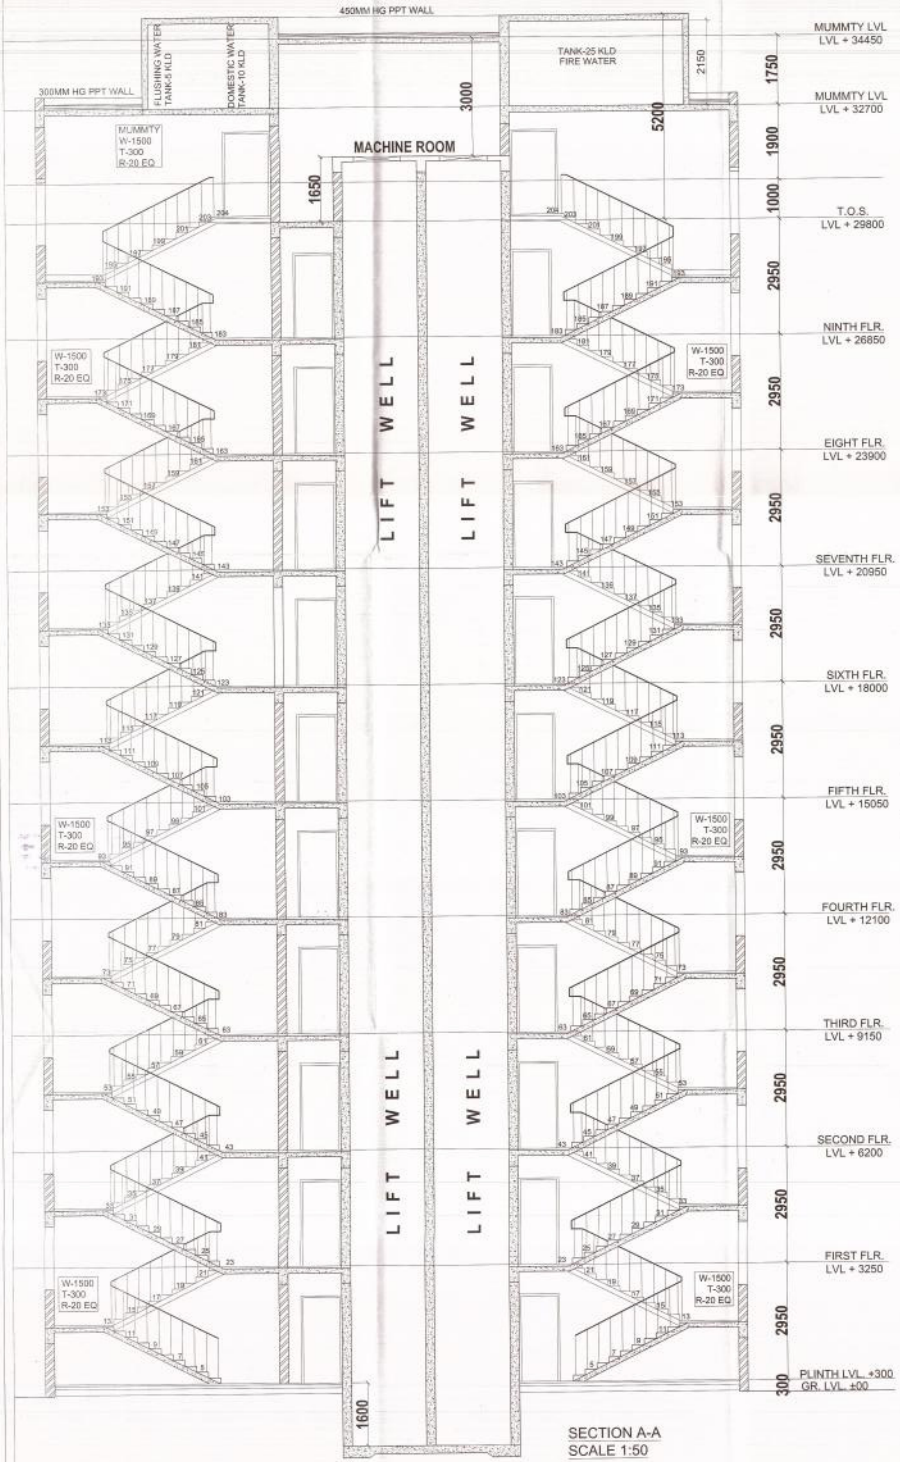

SECTION A-A
SCALE 1:50

ELEVATION-1

ELEVATION-2

This drawing is a "COPYRIGHT" contents of this drawing or part thereof may not be used or reproduced without the permission of the Architect

NORTH

PROJECT

PROPOSED GROUP HOUSING ON PLOT NO -1 IN VRINDAVAN INTEGRATED TOWNSHIP AT CHAITIGRAH ROAD , VRINDAVAN

NOTES

DRAWING TITLE

SUBMISSION DRAWING
TOWER-T2
(ELEVATIONS & SECTION)

SCALE	DATE
AS SHOWN 1:100	MAY-2015

ARCHITECT

TRIPTIE AWASTHI

यह मानचित्र पुनरीक्षित महायोजना 2021 मथुरा वृन्दावन भाग–III के अनुरूप तैयार किया गया है।

CLIENT/ OWNERS

OMAXE

OMAXE LTD.
7, Local Shopping Centre,
Kalkaji,New Delhi

TRIPTIE AWASTHI
Architect
Regd. No. CA/2001/40202

ARCHITECT'S SIGNATURES | OWNER'S SIGNATURES

DRAWING NUMBER- INT./VRI/GH-1/06/08

PRODUCED BY AN AUTODESK EDUCATIONAL PRODUCT