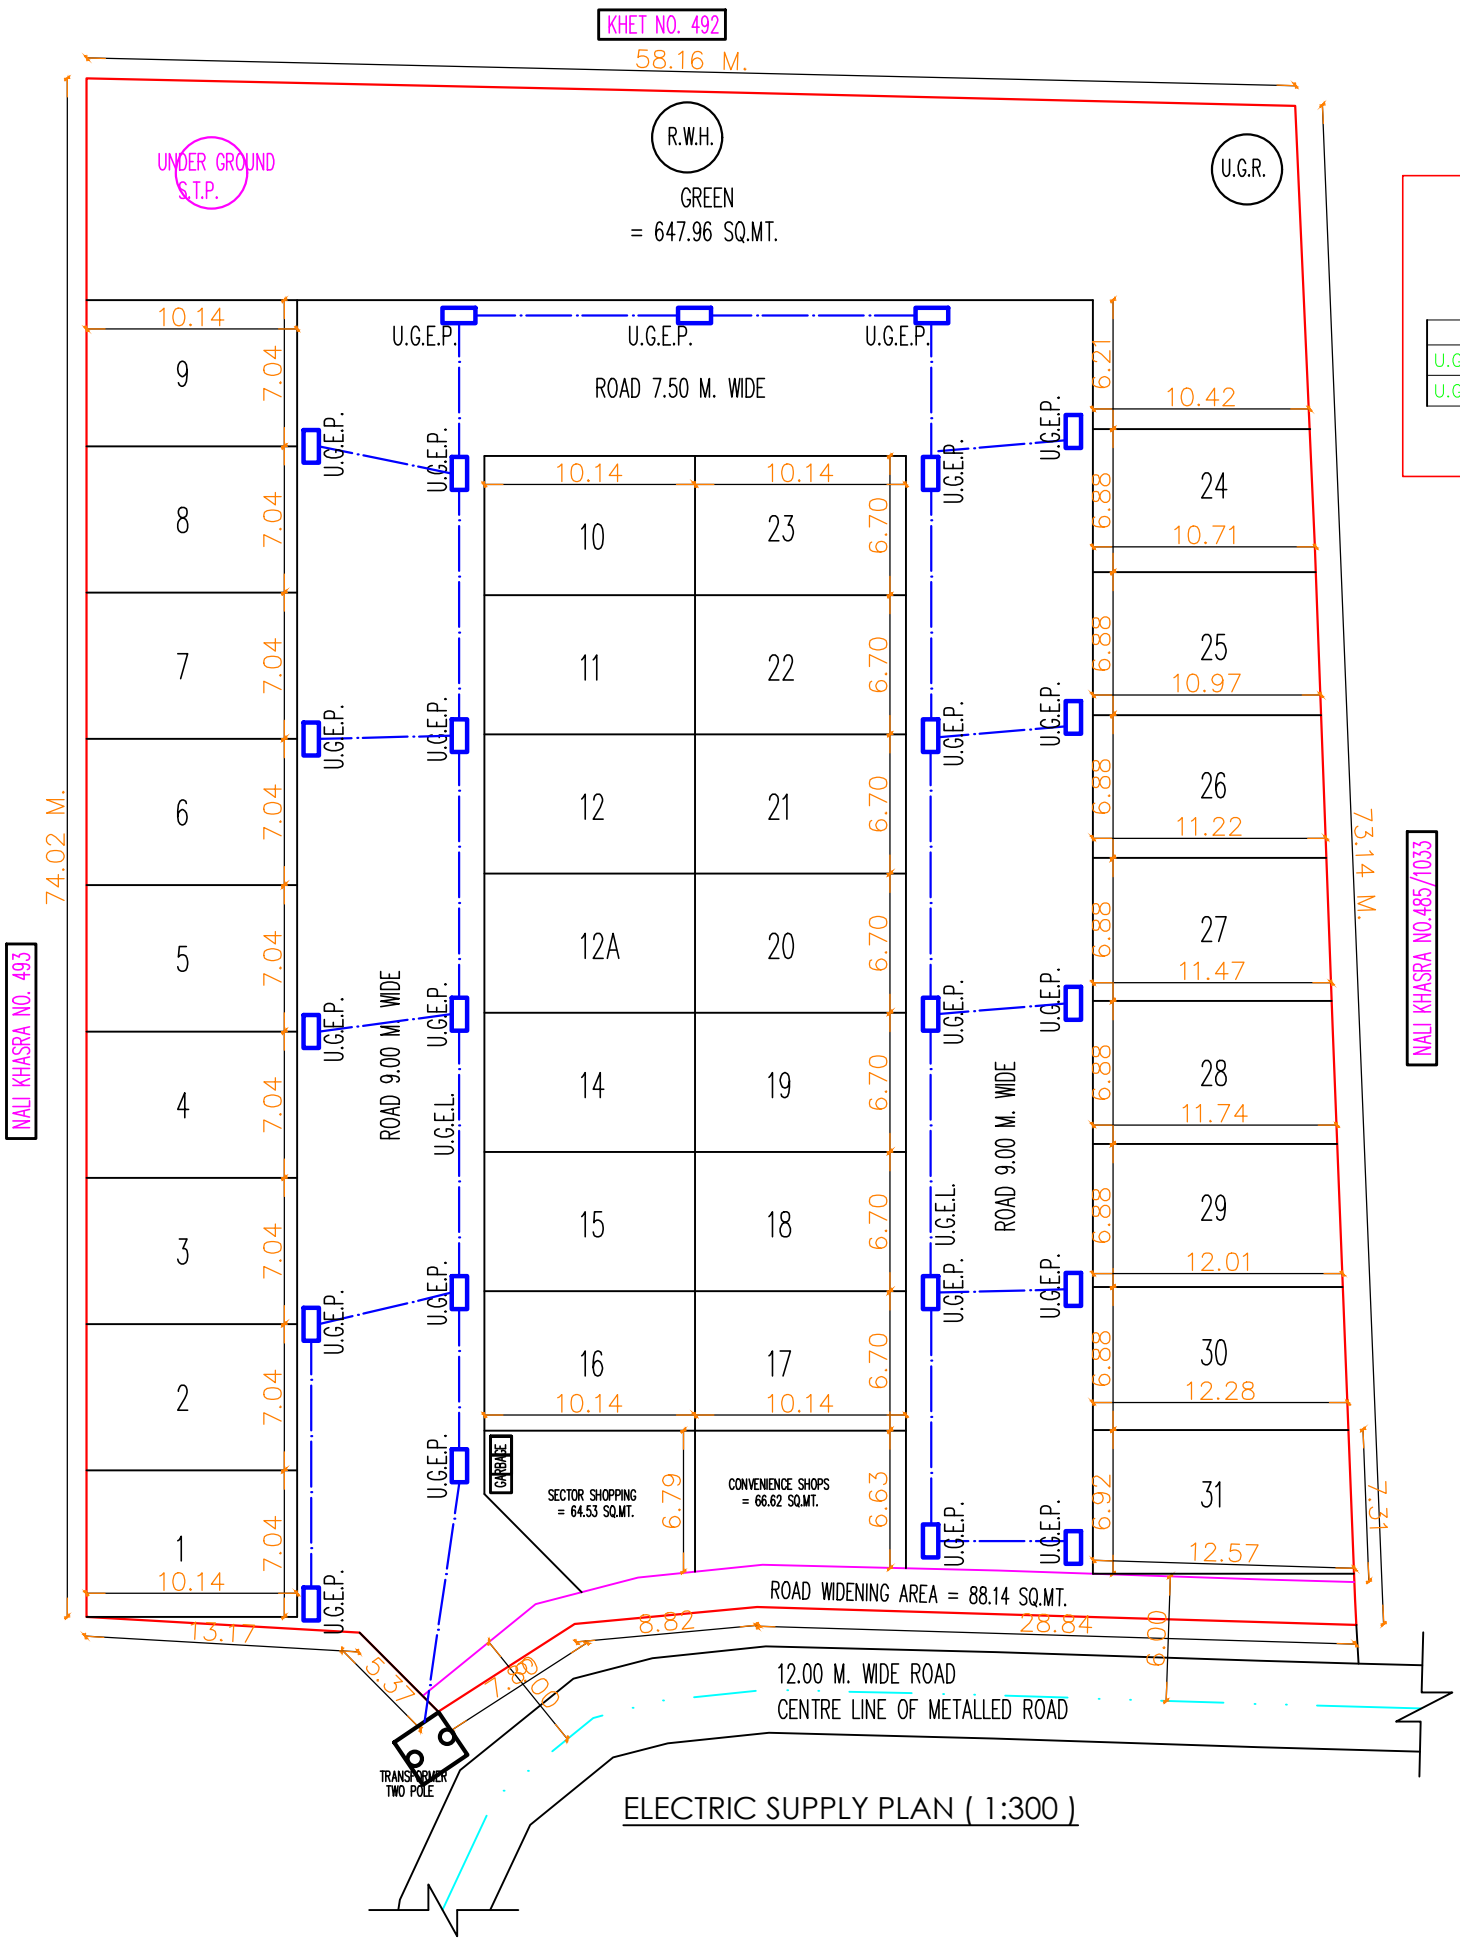

ELECTRIC SUPPLY PLAN (1:300)

LEGEND:

PROPOSED ELECTRIC LINE

U.G.E.L.	UNDER GROUND ELECTRIC LINE
U.G.E.P.	UNDER GROUND ELECTRIC PANNAL

TREE

NORTH/ SCALE:--

NORTH

AS SHOWN

APP. SIGN.:--

J.H.M. INFRAHOMES PRIVATE LIMITED
THROUGH DIRECTOR
MR. MANSOOR HASSAN KHAN

LAYOUT PLAN SITUATED AT KHET NO. 494 AND 495 VILLAGE CHANDPUR BICHPURI PARGANA, TEHSIL & DISTT. BAREILLY.

OWNER:- J.H.M. INFRA HOMES PRIVATE LIMITED THROUGH ITS DIRECTOR MR. MANSOOR HASSAN KHAN S/O NEMAT SHER KHAN R/O A- 201 KINGS COURT APPARTMENT, JAIL ROAD, KACHARI, BAREILLY.

(PROJECT NAME: - J.H.M. JOY)

ARCHITECT:--

PAWAN BHATT
M.Arch.
P6-7 BEHIND B.B.L. SCHOOL
D.D. PURAM BAREILLY.
9837059454 (M)