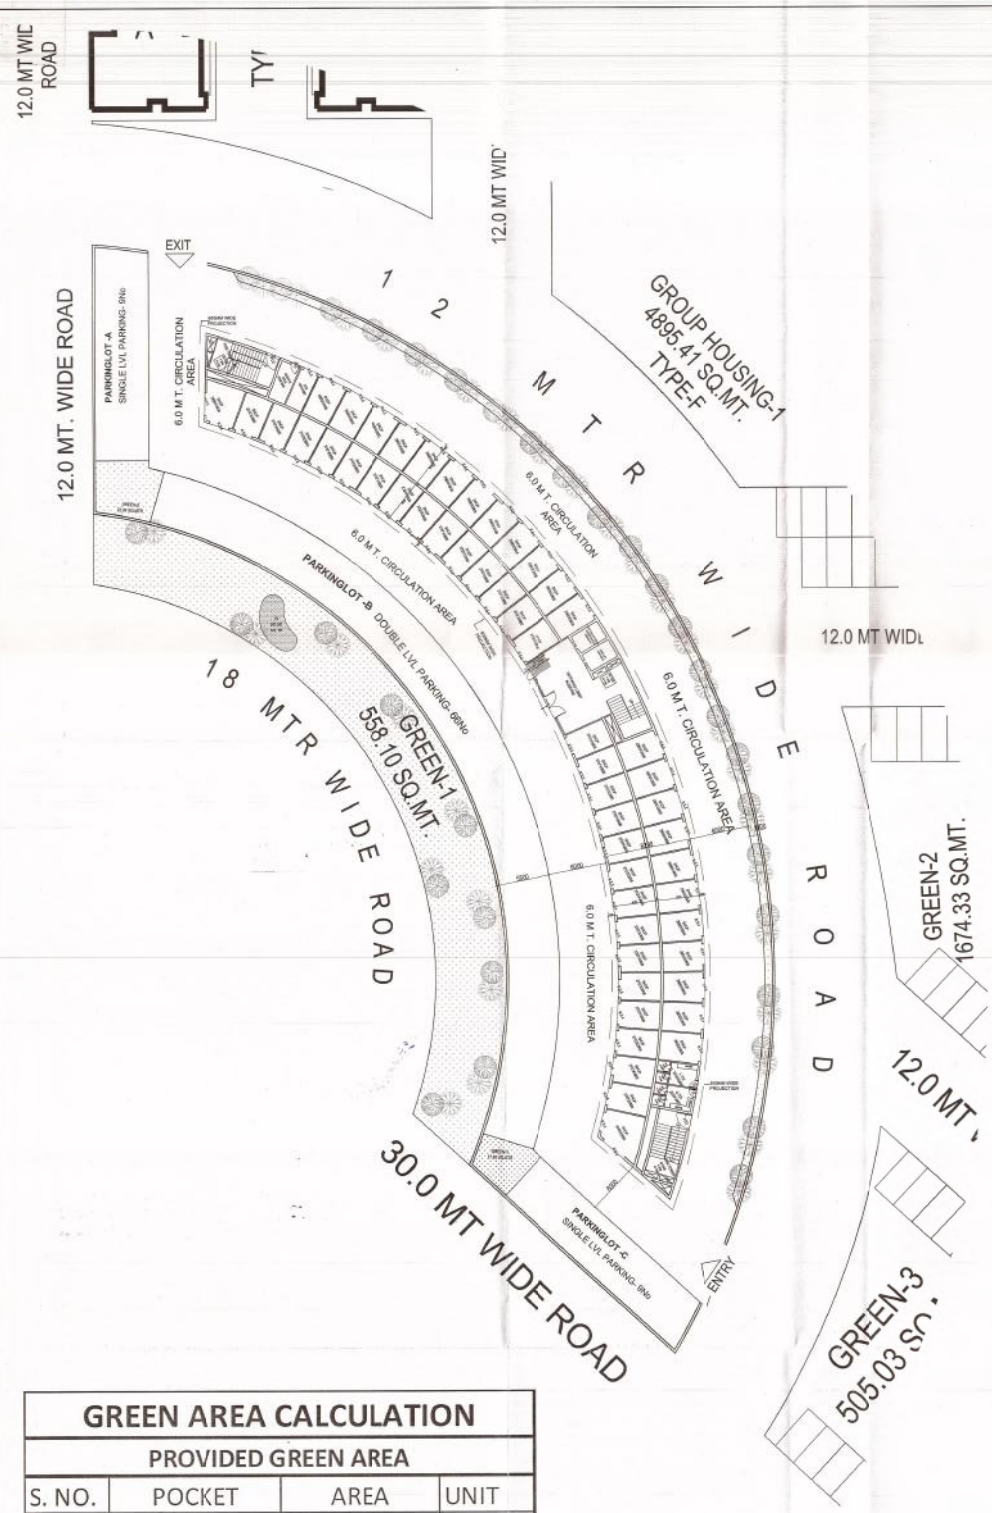

GREEN AREA CALCULATION			
PROVIDED GREEN AREA			
S. NO.	POCKET	AREA	UNIT
1	GREEN - 1	558.10	SQM
2	GREEN - 2	22.84	SQM
3	GREEN - 3	17.65	SQM
TOTAL GREEN AREA		598.59	SQM
TREES PROVIDED			
TREES REQUIRED @ 1TREE FOR EVERY		32 NO	

This drawing is a "COPYRIGHT" contents of this drawing or part thereof may not be used or reproduced without the permission of the Architect

NORTH

PROJECT:

PROPOSED COMMERCIAL ON PLOT NO-1 IN VRINDAVAN INTEGRATED TOWNSHIP AT CHATIKARA ROAD , VRINDAVAN

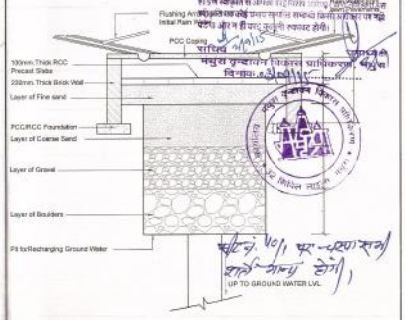

RAIN WATER HARVESTING

DRAWING TITLE

SUBMISSION DRAWING
(LANDSCAPE PLAN)

SCALE	DATE
1:250	APRIL-2015

ARCHITECT

TRIPTIE AWASTHI

यह मानचित्र पुनरीक्षित महायोजना 2021 मथुरा वृन्दावन भाग–क के अनुरूप तैयार किया गया है।

CLIENT/ OWNERS

OMAXE
Turning dreams into reality

OMAXE LTD.
7, Local Shopping Centre,
Kalkaji,New Delhi

TRIPTIE AWASTHI
Architect
Regd. No. CA/2007/42383

ARCHITECT'S SIGNATURES | OWNER'S SIGNATURES

DRAWING NUMBER- INT./VRI/COMM.-1/02/08

Commercial-2

PRODUCED BY AN AUTODESK EDUCATIONAL PRODUCT
PRODUCED BY AN AUTODESK EDUCATIONAL PRODUCT