PRODUCED BY AN AUTODESK EDUCATIONAL PRODUCT

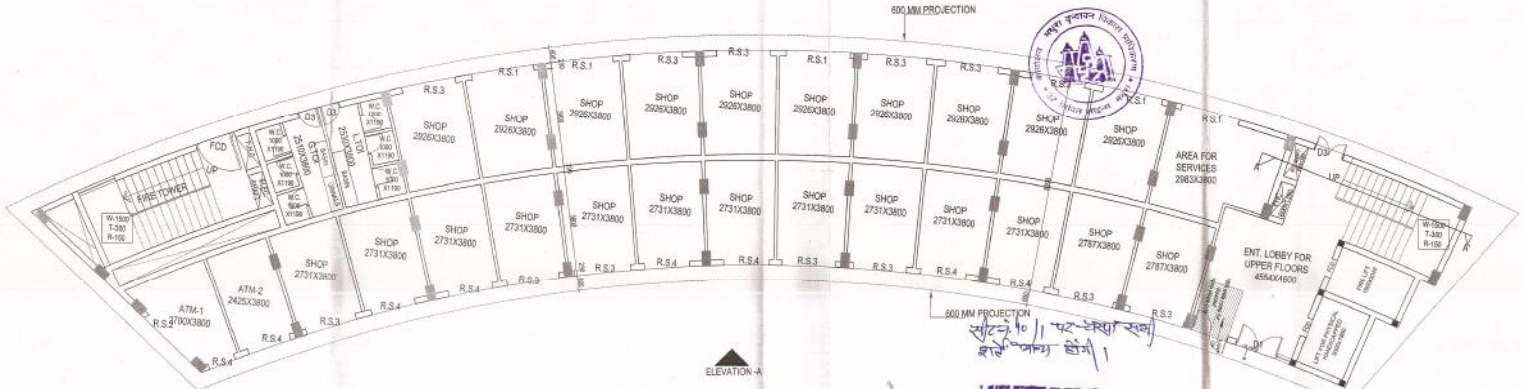

GROUND FLOOR PLAN

SCALE 1:100

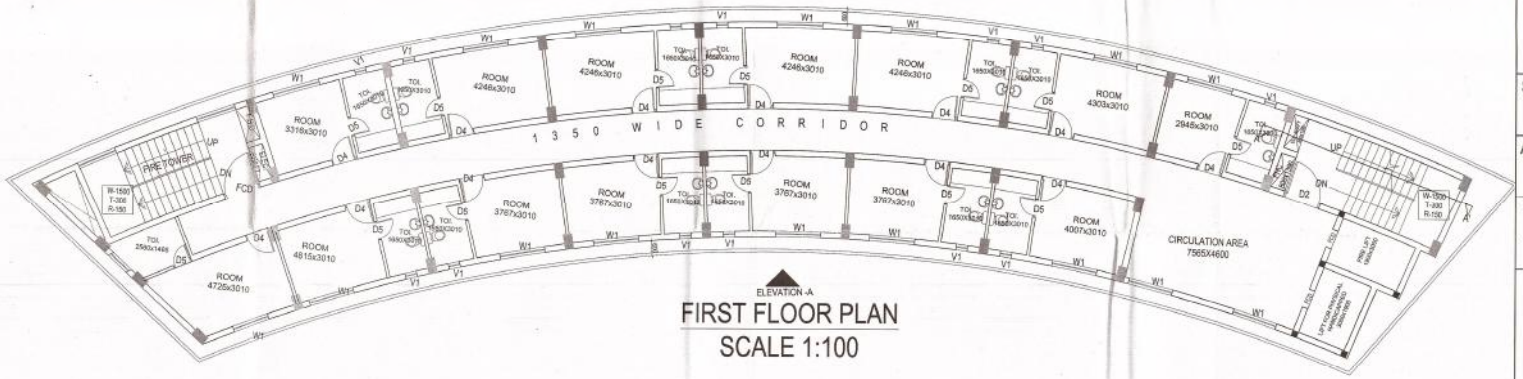

FIRST FLOOR PLAN

SCALE 1:100

This drawing is a "COPYRIGHT" contents of this drawing or part thereof may not be used or reproduced without the permission of the Architect

NORTH

PROJECT:

PROPOSED COMMERCIAL ON PLOT NO-2 IN VRINDAVAN INTEGRATED TOWNSHIP AT CHATIKARA ROAD , VRINDAVAN

SCHEDULE OF DOOR S WINDOWS-BLOCK 2

S.NO.	TYPE	SIZE	CILL	LINTEL	REMARK
1	D1	2700X2100	-	2100	
2	D2	1500X2100	-	2100	
3	D3	1200X2100	-	2100	
4	D4	1000X2100	-	2100	
5	D5	750X2100	-	2100	
6	W1	1500X1200	900	2100	
7	W2	1800X1200	900	2100	
8	V1	450X450	1650	2100	
9	R.S.1	2400X2400	-	2400	
10	R.S.2	3300X2400	-	2400	
11	R.S.3	2000X2400	-	2400	
12	R.S.4	1700X2400	-	2400	
12	FCD	900X2100	-	2100	

DRAWING TITLE

SUBMISSION DRAWING
(PLANS)

SCALE	DATE
1:100	APRIL-2015

ARCHITECT

TRIPTIE AWASTHI

यह मानचित्र पुनरीक्षित महायोजना 2021 मथुरा वृन्दावन भाग–क के अनुरूप तैयार किया गया है।

CLIENT/ OWNERS

OMAXE
Turning dreams into reality

OMAXE LTD.
7, Local Shopping Centre,
Kalkaji,New Delhi

TRIPTIE AWASTHI
Architect
Regd. No. CA/2007/40385

ARCHITECT'S SIGNATURES | OWNER'S SIGNATURES

DRAWING NUMBER- INT./VRI/COMM.-2/05/08

PRODUCED BY AN AUTODESK EDUCATIONAL PRODUCT