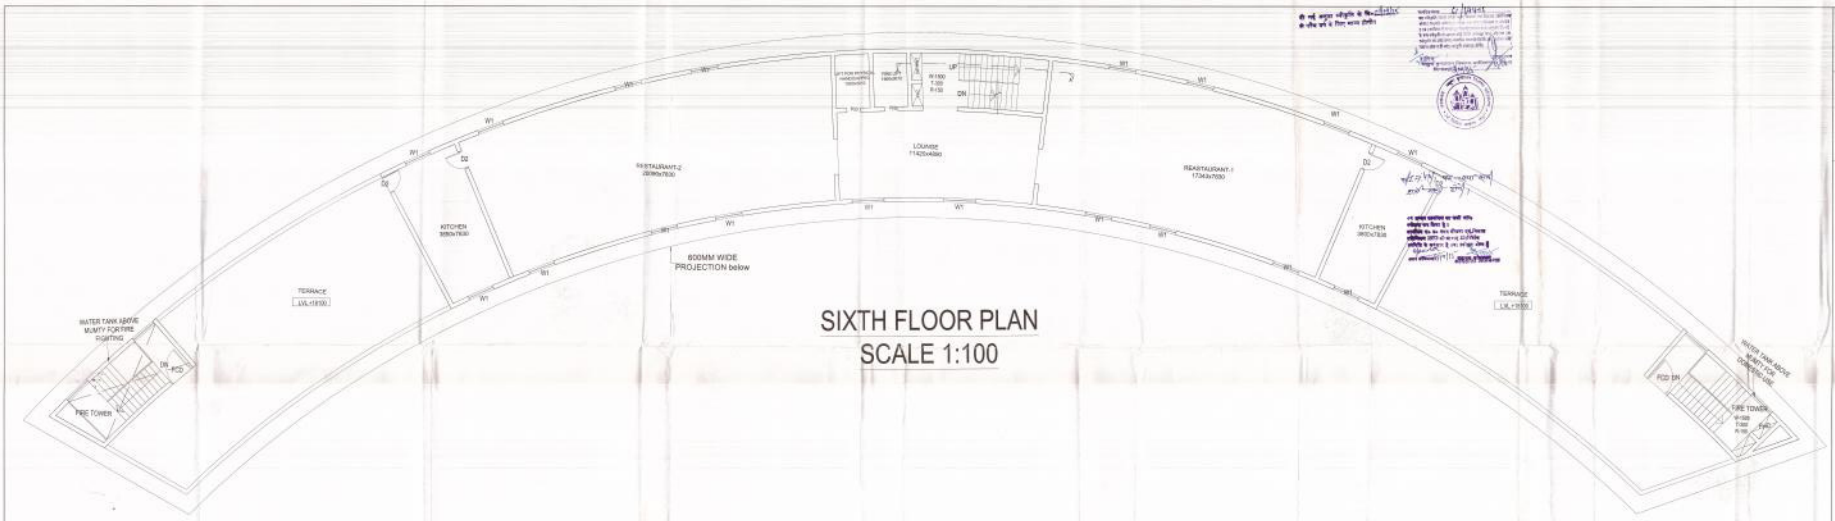

SIXTH FLOOR PLAN
SCALE 1:100

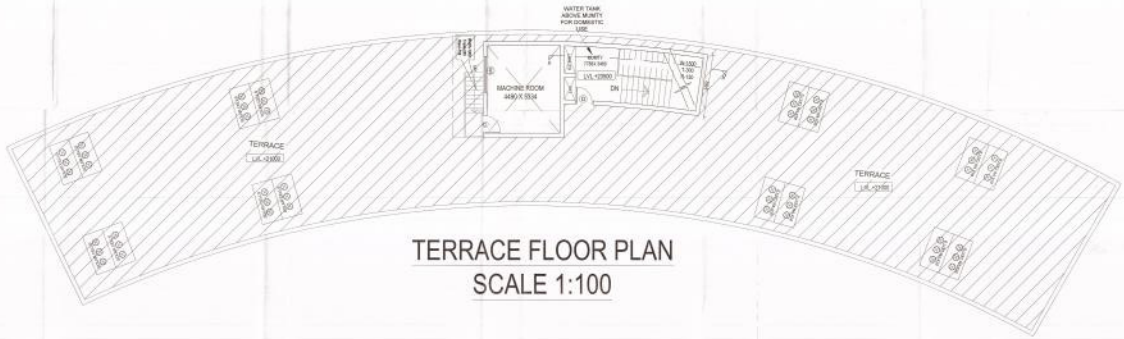

TERRACE FLOOR PLAN
SCALE 1:100

This drawing is a "COPYRIGHT" contents of this drawing or part thereof may not be used or reproduced without the permission of the Architect

NORTH

PROJECT:

PROPOSED COMMERCIAL ON PLOT NO-1 IN VRINDAVAN INTEGRATED TOWNSHIP AT CHATIKARA ROAD , VRINDAVAN

DRAWING TITLE

SUBMISSION DRAWING
(PLANS)

SCALE	DATE
1:100	APRIL-2015

ARCHITECT

TRIPTIE AWASTHI

यह मानचित्र पुनरीक्षित महायोजना 2021 मथुरा वृन्दावन भाग–क के अनुरूप तैयार किया गया है।

CLIENT/ OWNERS

OMAXE
Turning dreams into reality
OMAXE LTD.
7, Local Shopping Centre,
Kalkaji New Delhi

ARCHITECT'S SIGNATURE(S) | OWNER'S SIGNATURES

DRAWING NUMBER- INT./VRI/COMM.-1/06/08

PRODUCED BY AN AUTODESK EDUCATIONAL PRODUCT