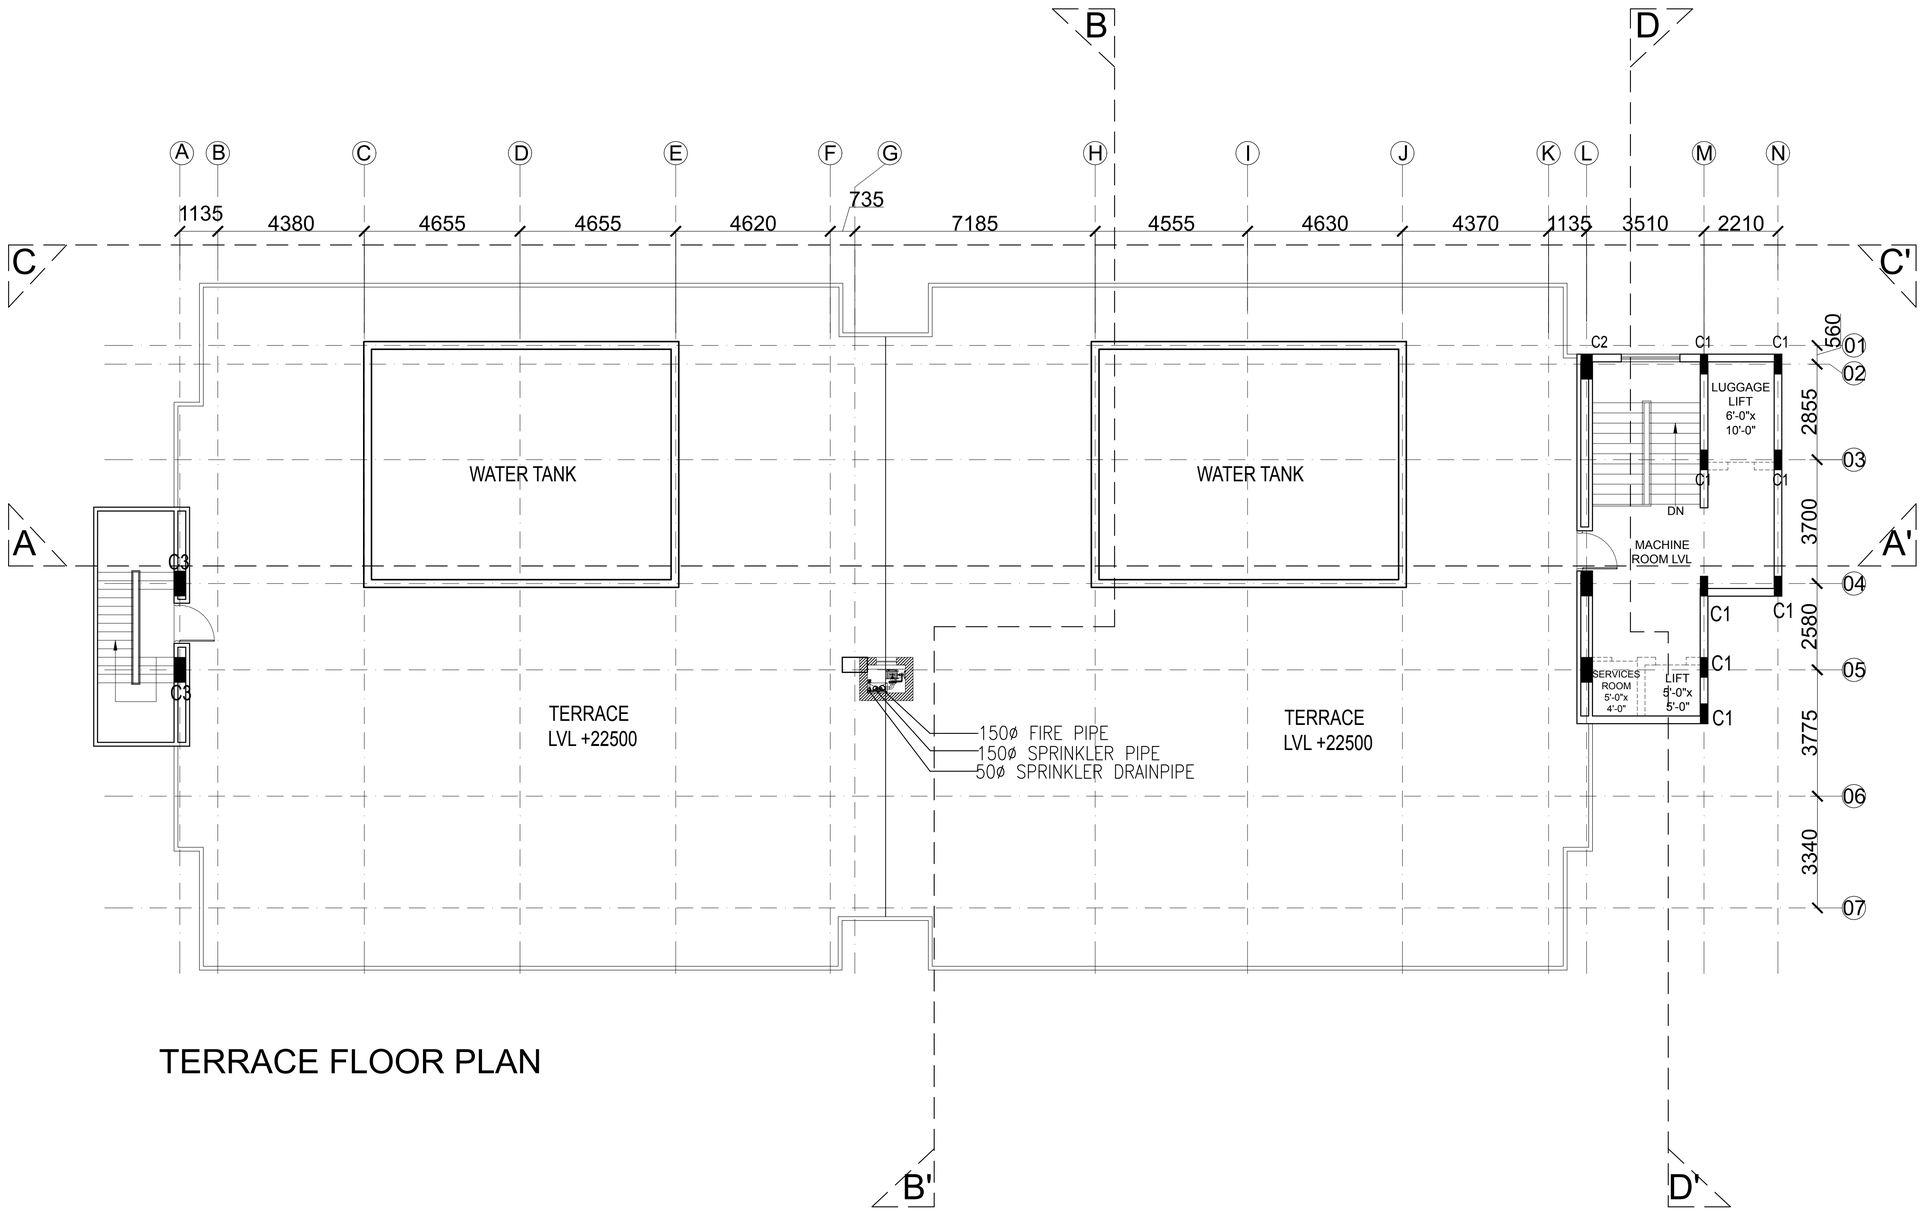

TERRACE FLOOR PLAN

KEY PLAN

NOTES:

MARK	DATE	DESCRIPTION
-	-	-
-	-	-
GFC	11.01.22	GOOD FOR CONSTRUCTION
AC	-	ADVANCE COPY

MECHANICAL CONSULTANT-
-

ELECTRICAL CONSULTANT-
-

PLUMBING CONSULTANT-
-

STRUCTURE CONSULTANT-

ARCHITECTS-

PROJECT-
PROPOSED AKHILESH PLAZA

DRAWING TITLE-
TERRACE FLOOR PLAN
PLUMBING LAYOUT

DRAWING PURPOSE-
WORKING DRAWING

JOB NO. -	DWG. REF. NO.-	DATE-
----------	-	11.01.22
SCALE- ----------	REVISION- R0	DATE OF ISSUE- 11.01.22

DWG. NO.-

SHEET SIZE-	SHEET NO-
A3	06
DRAWN BY- ----------	CHECKED BY- ----------

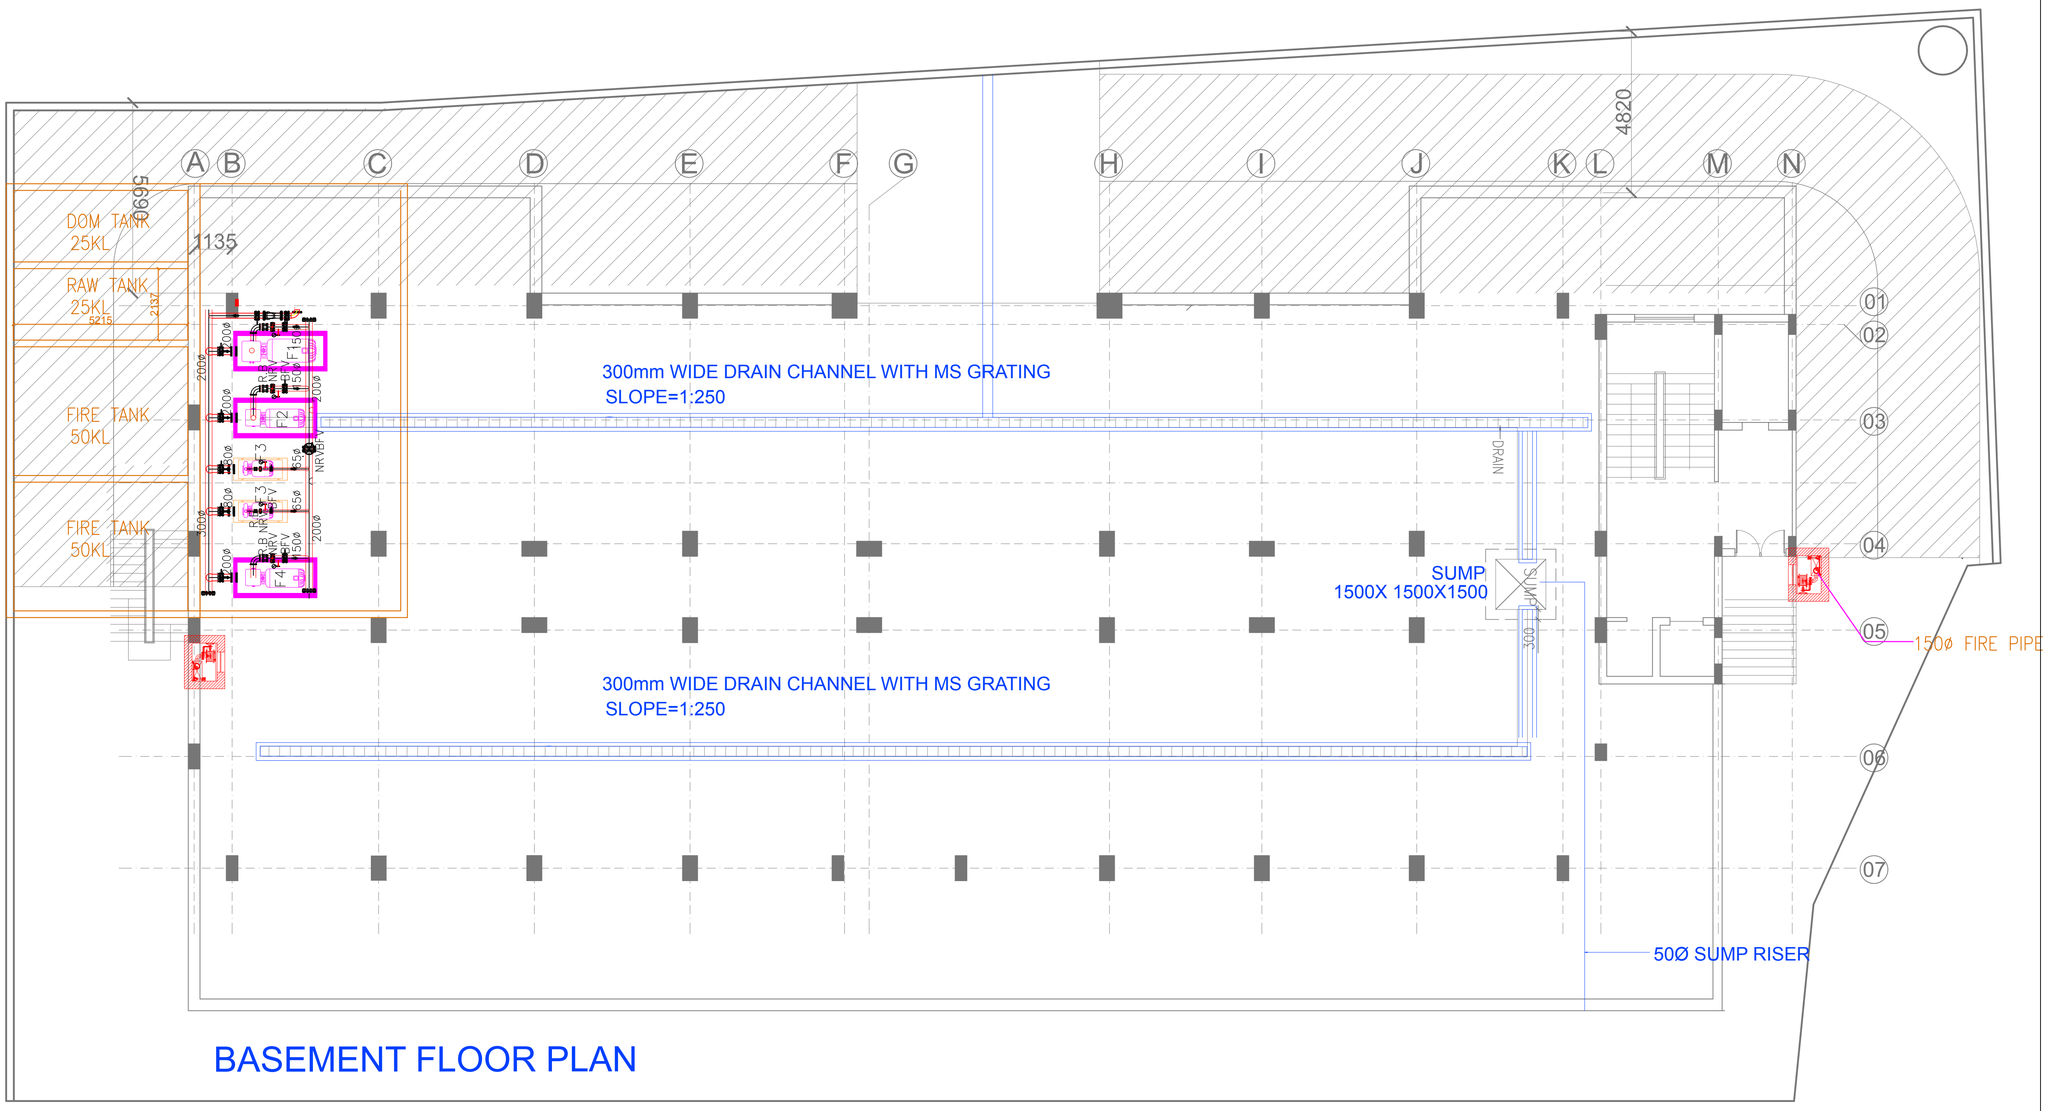

BASEMENT FLOOR PLAN

KEY PLAN

NOTES:

MARK	DATE	DESCRIPTION
-	-	
-	-	
-	-	
GFC	11.01.22	GOOD FOR CONSTRUCTION
AC	-	ADVANCE COPY

MECHANICAL CONSULTANT-
-

ELECTRICAL CONSULTANT-
-

PLUMBING CONSULTANT-
-

STRUCTURE CONSULTANT-

ARCHITECTS-

PROJECT-
PROPOSED AKHILESH PLAZA

DRAWING TITLE-
BASEMENT FLOOR PLAN
PLUMBING LAYOUT

DRAWING PURPOSE-
WORKING DRAWING

JOB NO. -	DWG. REF. NO.-	DATE-
----------	-	11.01.22
SCALE- ----------	REVISION- R0	DATE OF ISSUE- 11.01.22

DWG. NO.-

	SHEET SIZE-	SHEET NO-
	A3	06
	DRAWN BY- ----------	CHECKED BY- ----------

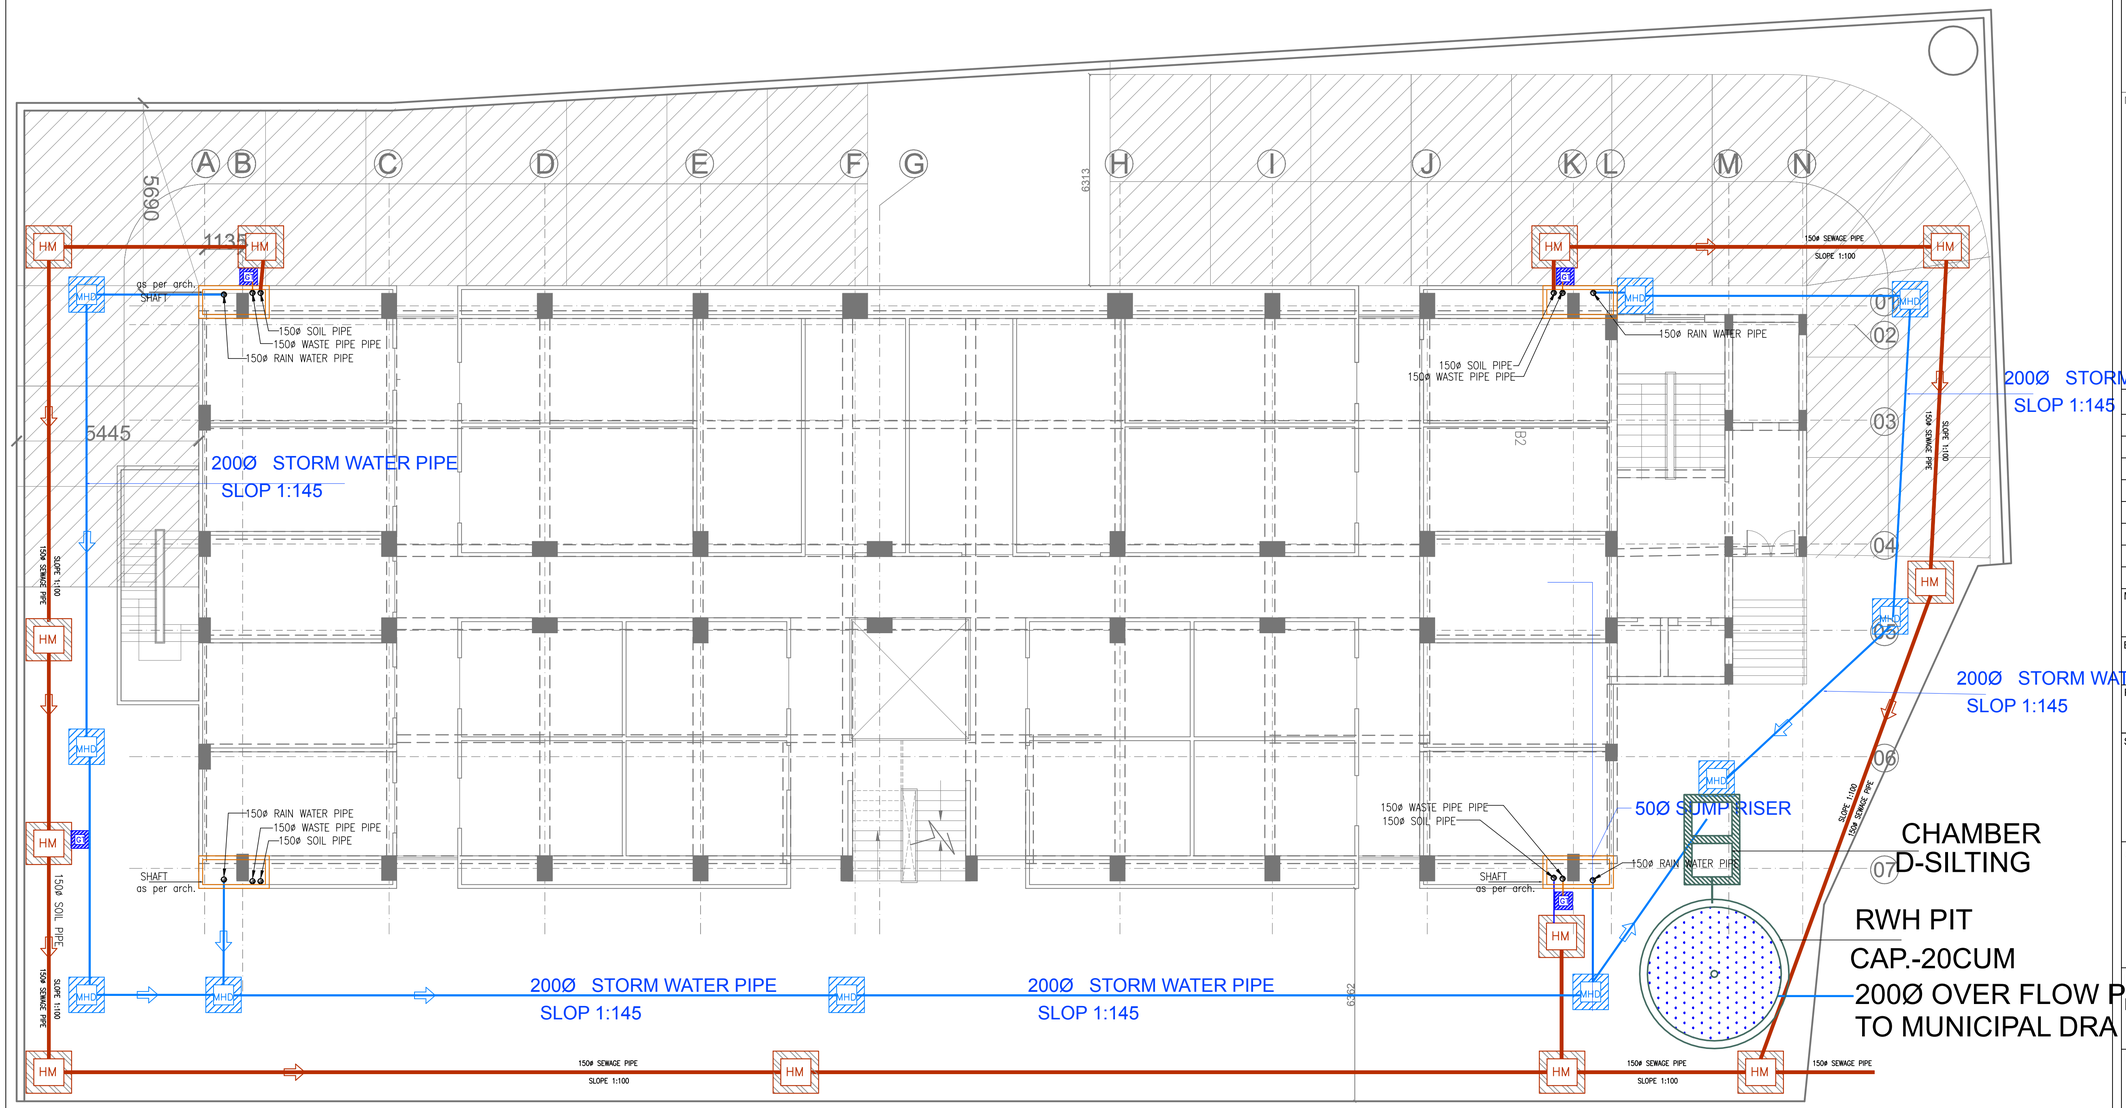

UPPER GROUND FLOOR PLAN

KEY PLAN

NOTES:

MARK	DATE	DESCRIPTION
-	-	-
-	-	-
GFC	11.01.22	GOOD FOR CONSTRUCTION
AC	-	ADVANCE COPY

MECHANICAL CONSULTANT-
-

ELECTRICAL CONSULTANT-
-

PLUMBING CONSULTANT-
-

STRUCTURE CONSULTANT-

ARCHITECTS-

PROJECT-
PROPOSED AKHILESH PLAZA

DRAWING TITLE-
UPPER GROUND FLOOR PLAN
PLUMBING LAYOUT

DRAWING PURPOSE-
WORKING DRAWING

JOB NO. -	DWG. REF. NO.-	DATE-
----------	-	11.01.22
SCALE-	REVISION-	DATE OF ISSUE-
----------	R0	11.01.22

DWG. NO.-

SHEET SIZE-	SHEET NO-
A3	06
DRAWN BY-	CHECKED BY-
----------	----------