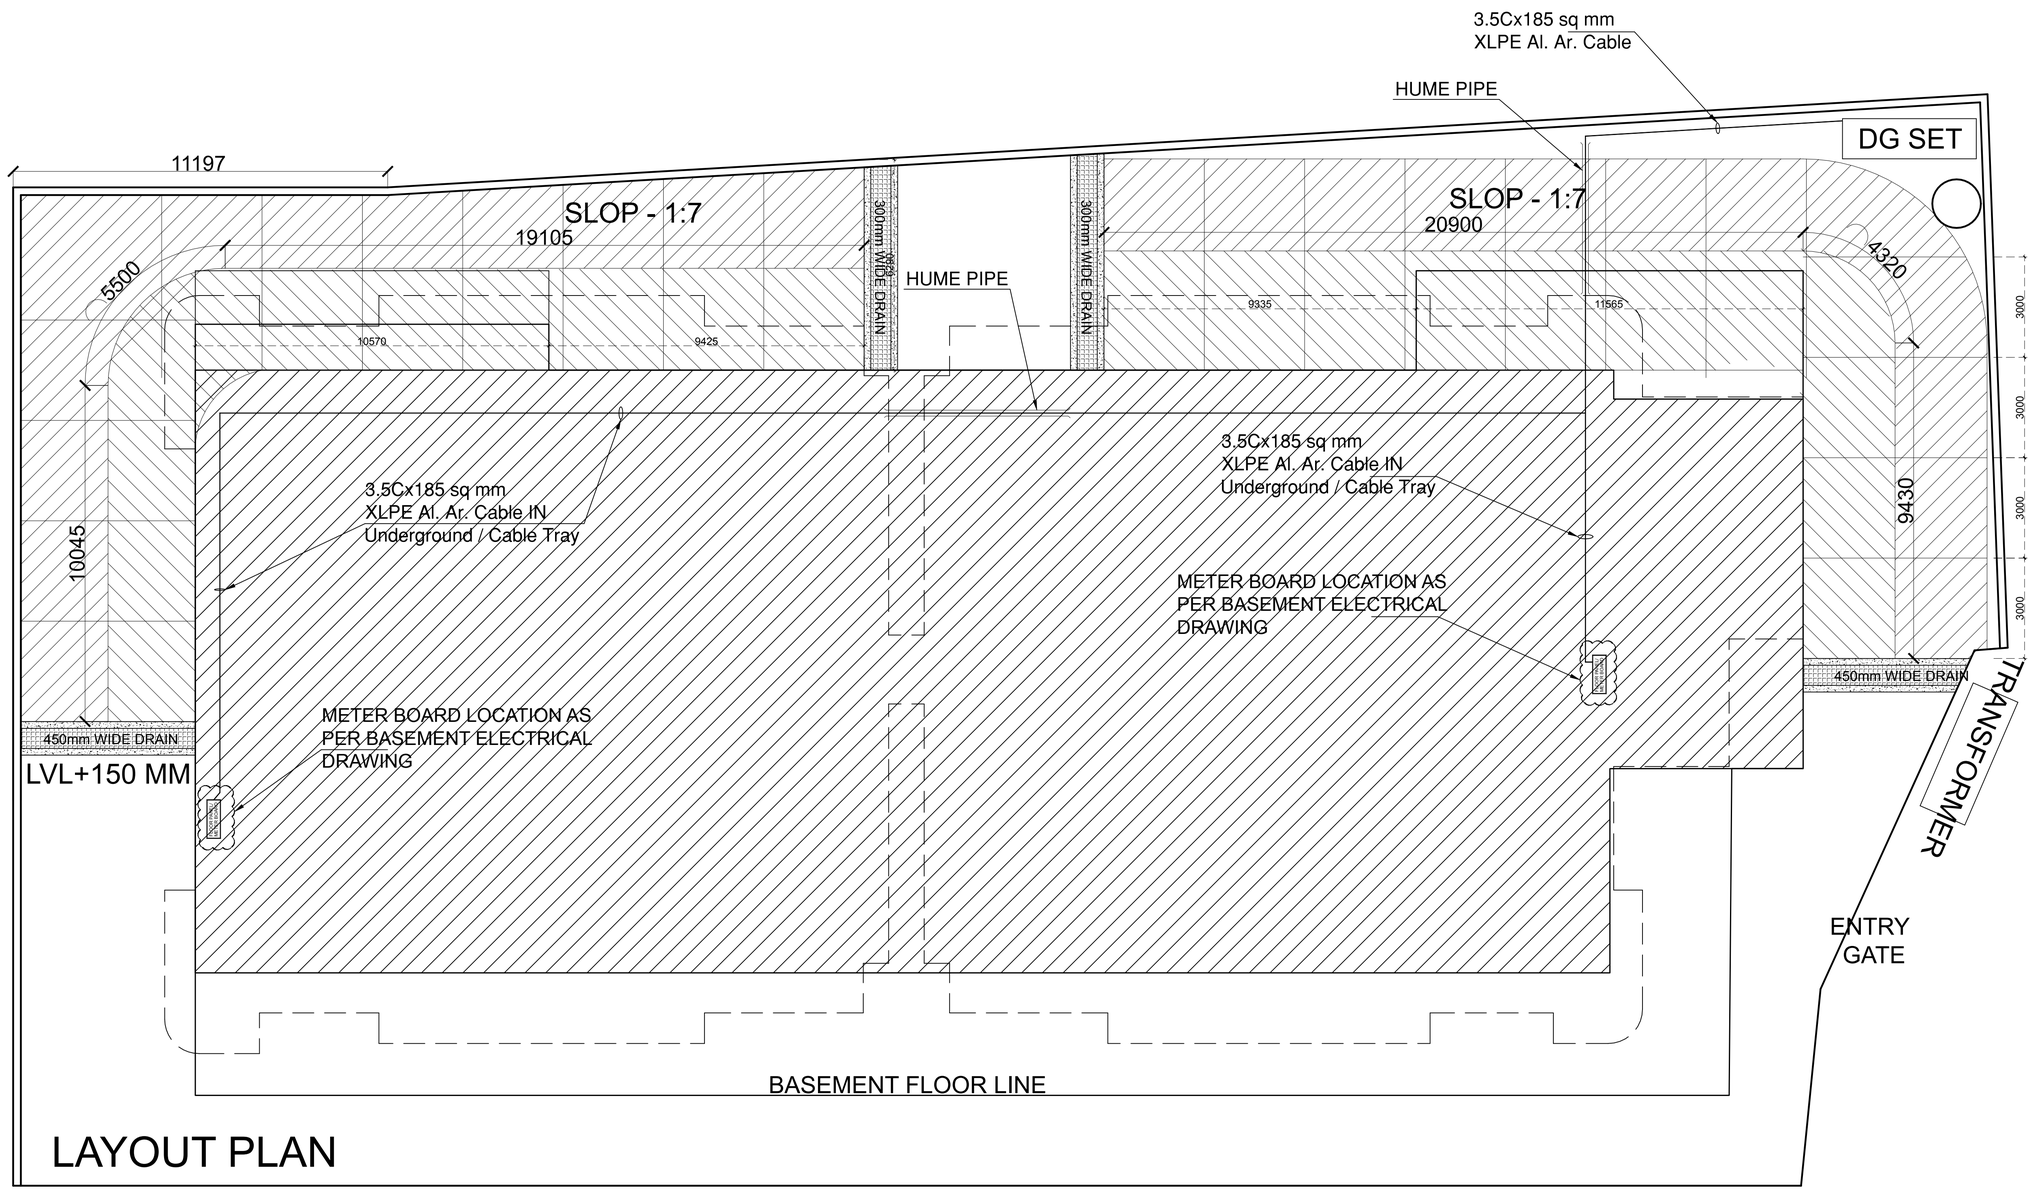

LAYOUT PLAN

KEY PLAN

NOTES:

MARK	DATE	DESCRIPTION
-	-	-
-	-	-
GFC	11.01.22	GOOD FOR CONSTRUCTION
AC	-	ADVANCE COPY

MECHANICAL CONSULTANT-
-

ELECTRICAL CONSULTANT-
-

PLUMBING CONSULTANT-
-

STRUCTURE CONSULTANT-

ARCHITECTS-

PROJECT-
PROPOSED BCC CINE GRAND AT HAZRATGANJ, LKO

DRAWING TITLE-
SITE LAYOUT PLAN
ELECTRICAL LAYOUT

DRAWING PURPOSE-
WORKING DRAWING

JOB NO. -	DWG. REF. NO.-	DATE-
----------	-	11.01.22
SCALE-	REVISION-	DATE OF ISSUE-
----------	R0	11.01.22

DWG. NO.-

	SHEET SIZE-	SHEET NO-
	A3	06
	DRAWN BY-	CHECKED BY-
	----------	----------