भवन के अग्र पृष्ठ एवं साइड सेट बैक में अतिक्रमण करने पर भारी जुर्माने तथा कारावास का दण्ड किया जा सकता है तथा अधिक अतिक्रमण को तोड़ा भी जा सकता है। अतः स्वीकृत मानचित्र के अनुसार ही निर्माण करें, अतिक्रमण न करें।

Encroachments on front, Rear & Side setbacks invite heavy penalties. Encroachments could be demolished also. Please avoide encroachments construction building as per Sanctioned Map.

भवन प्रकोष्ठ

नोटः 1. यह मानचित्र स्वीकृति की तिथि से अधिकतम 5 वर्ष की अवधि तक वैध रहेगा [illegible] का नक्शे के अधिकार उपलब्ध हो अथवा [illegible] पूर्ण चौहद्दी कर लिए हो। नक्शे के अतिरिक्त [illegible] पुष्टीकरण न होने की दशा में मानचित्र की वैधता नक्शे की वैधता तिथि तक ही समझी जाएगी

"5 वर्षों की सीमाओं प्रमाण पत्र हेतु आवेदन करते समय विकास प्राधिकरण (आवास) से नियम [illegible] प्राप्त करना अनिवार्य [illegible]

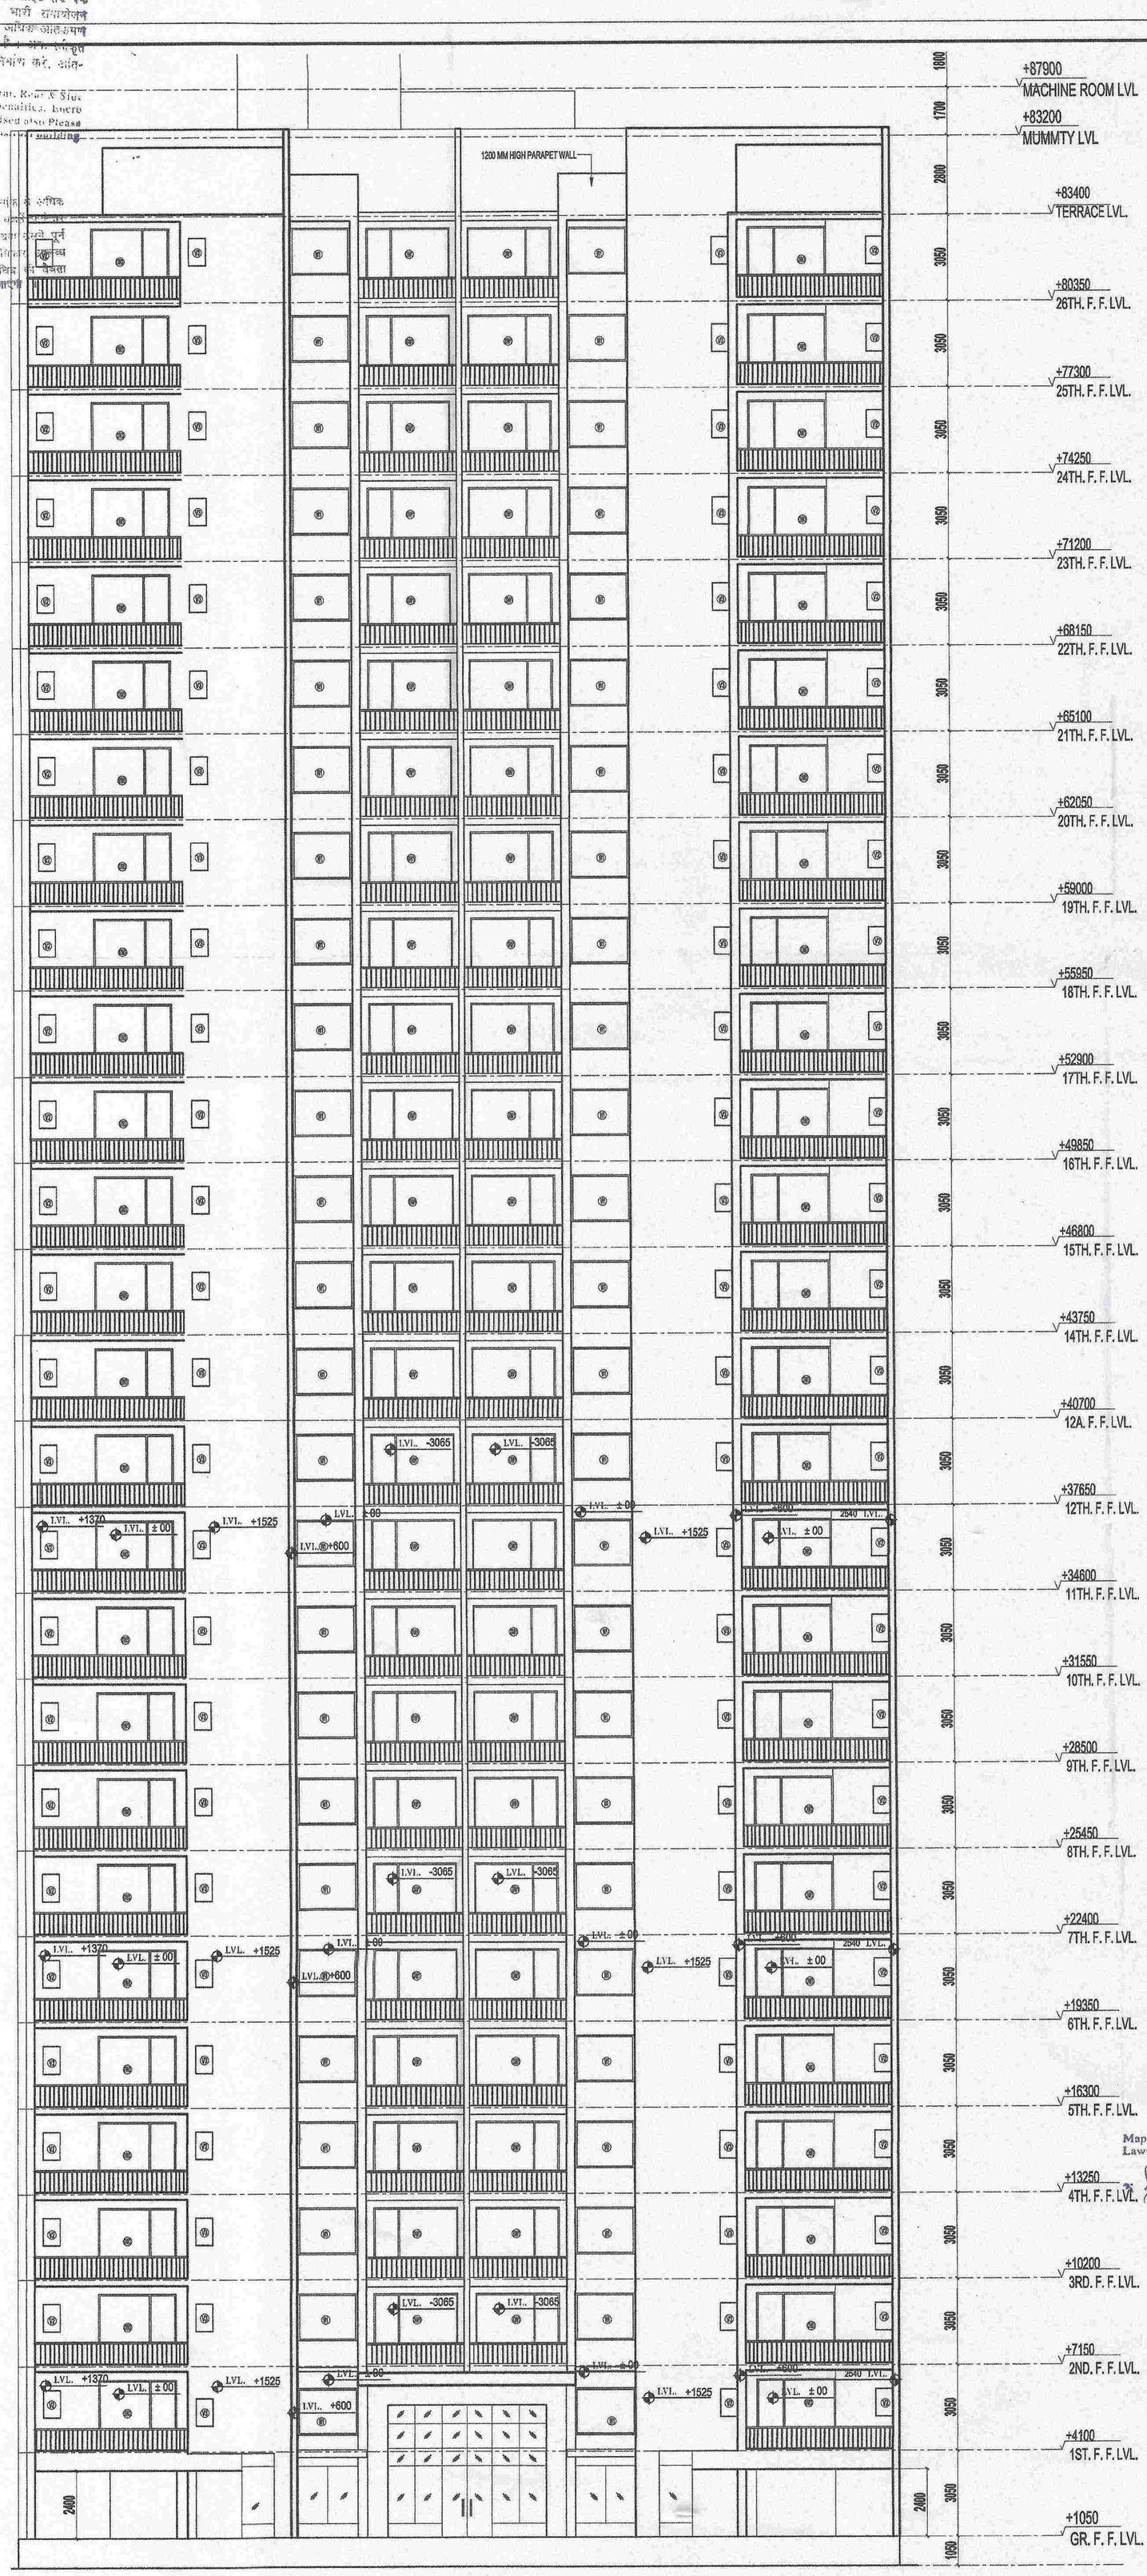

FRONT ELEVATION

भवन प्रकोष्ठ, नोएडा
अनुमोदित
निदेश-आवास, [illegible] एवं फाटा प्रलेख की शर्तों की पूर्णतया पालन करने हेतु बाध्य है।
स्वीकृति
पत्र संख्या नोएडा/भ.प्र. बी.पी.आर.
दिनांक.....
वैधता.....
(भवन प्रकोष्ठ)

Map for proposed Building is [illegible] per Bye Laws. Submitted for approval please.

Asstt. Arch

For IV COUNTY PVT. LTD.

Authorised Signatory

IV County Pvt. Ltd

Auth. Sign.

This drawing is a "COPYRIGHT" contents of this drawing or part thereof may not be used or reproduced without the permission of the Architect

NO. OF PRINT	DATE	ISSUED TO	REMARKS

REVISION	DATE	DESCRIPTION	BY

GENERAL NOTES:
1. ANY HABITABLE ROOM, TOILET, KITCHEN ETC. IF IT IS NOT NATURALLY VENTILATED WILL BE MECHANICALLY VENTILATED.
2. FIRE STAIRCASE IS OF PRESSURISED TYPE AS PER N.B.C.

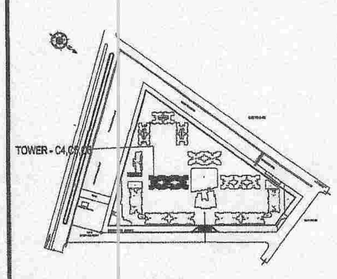

SUBMISSION DRAWING

CLIENT
IV COUNTY PVT. LTD.

PROJECT
Cleo County
PROPOSED GROUP HOUSING FOR IV COUNTY PVT. LTD. AT PLOT NO.-GH-05,SECTOR-121, NOIDA U.P.

DATE	PROJECT INCHARGE	CHECKED BY
14.01.2016	AMIT MAURYA	RAVINDRA SINGH
SCALE	DEALT BY	APPROVED BY
1:100	SUBODH SHARMA	VISHAL SHARMA

DRAWING TITLE
FORNT ELEVATION

TOWER - C4,C5,C6

OWNER SIGN
For IV COUNTY PVT. LTD.
Authorised Signatory

ARCHITECT SIGN
VISHAL SHARMA ARCHITECT CA-98/23261 9310164866 NEW DELHI

TOWN PLANNER SIGN.

TOWN PLANNER

ARCHITECTS
Confluence
S-29, GK-2 N.D.-48,INDIA Ph- +91-11-29216098 Ph- +91-11-40564765 ccs@inconfluence.com www.inconfluence.com Member of IGBC ISO - 9001 : 2000
architecture urban design hospitality interiors

DRAWING NO. S-039
REVISION R0

This drawing is available on www.files.inconfluence.com.