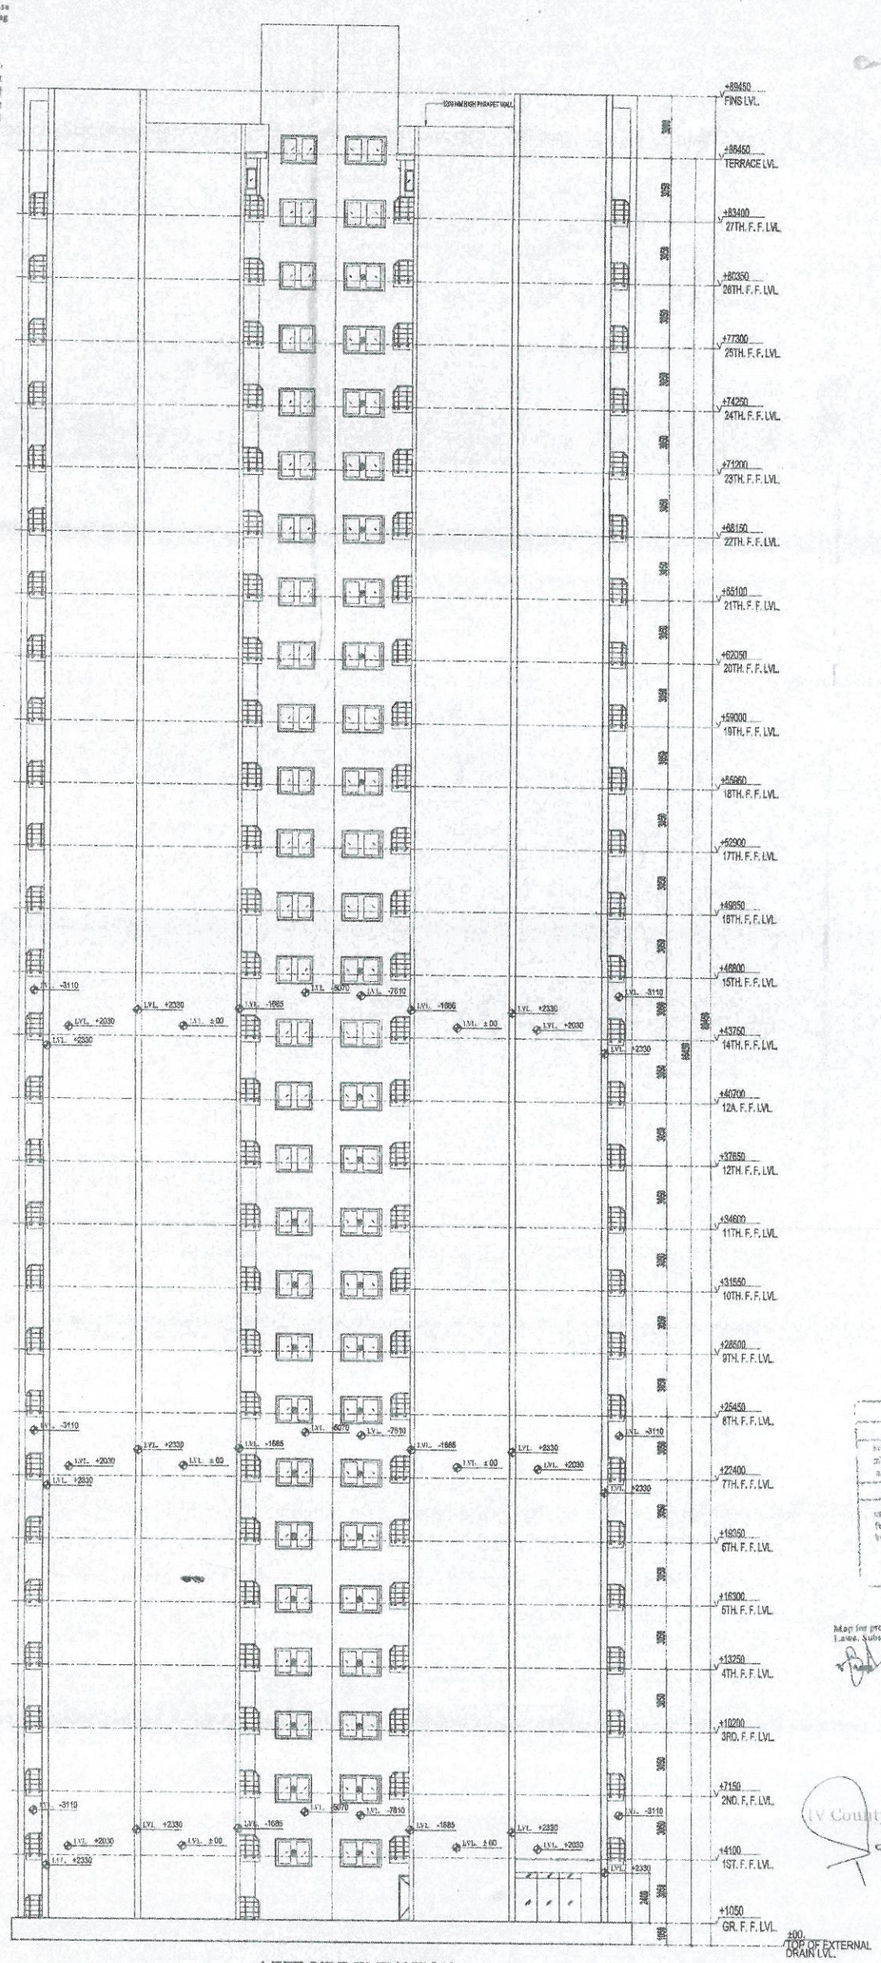

LEFT SIDE ELEVATION

This drawing is a "COPYRIGHT" contents of this drawing or part thereof may not be used or reproduced without the permission of the Architect

NO. OF PRINT	DATE	ISSUED TO	REMARKS

REVISION	DATE	DESCRIPTION	BY

GENERAL NOTES:
1. ANY HABITABLE ROOM, TOILET, KITCHEN ETC. IF IT IS NOT NATURALLY VENTILATED WILL BE MECHANICALLY VENTILATED.
2. FIRE STAIRCASE IS OF PRESSURIZED TYPE AS PER N.B.C.

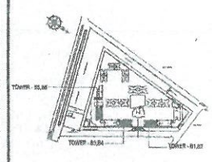

SUBMISSION DRAWING

CLIENT
IV COUNTY PVT. LTD.

PROJECT
Cleo County
PROPOSED GROUP HOUSING FOR IV COUNTY PVT. LTD. AT PLOT NO.-GH-05,SECTOR-121, NOIDA, U.P.

DATE	PROJECT MANAGER	CHECKED BY
14.05.2018	ABIT SHARMA	RAVINDRA SINGH
SCALE	DRAWN BY	APPROVED BY
1:100	SURESH SHARMA	VISHAL SHARMA

DRAWING TITLE
SIDE ELEVATION
TOWER-B1,B2,B3,B4,B5,B6

OWNER SIGN. IV COUNTY PVT. LTD. Authorised Signatory
ARCHITECT SIGN.

TOWN PLANNER SIGN.

TOWN PLANNER

ARCHITECTS
Confluence

DRAWING NO. S-024
REVISION R0

This drawing is available on email:files.inconfluence.com.