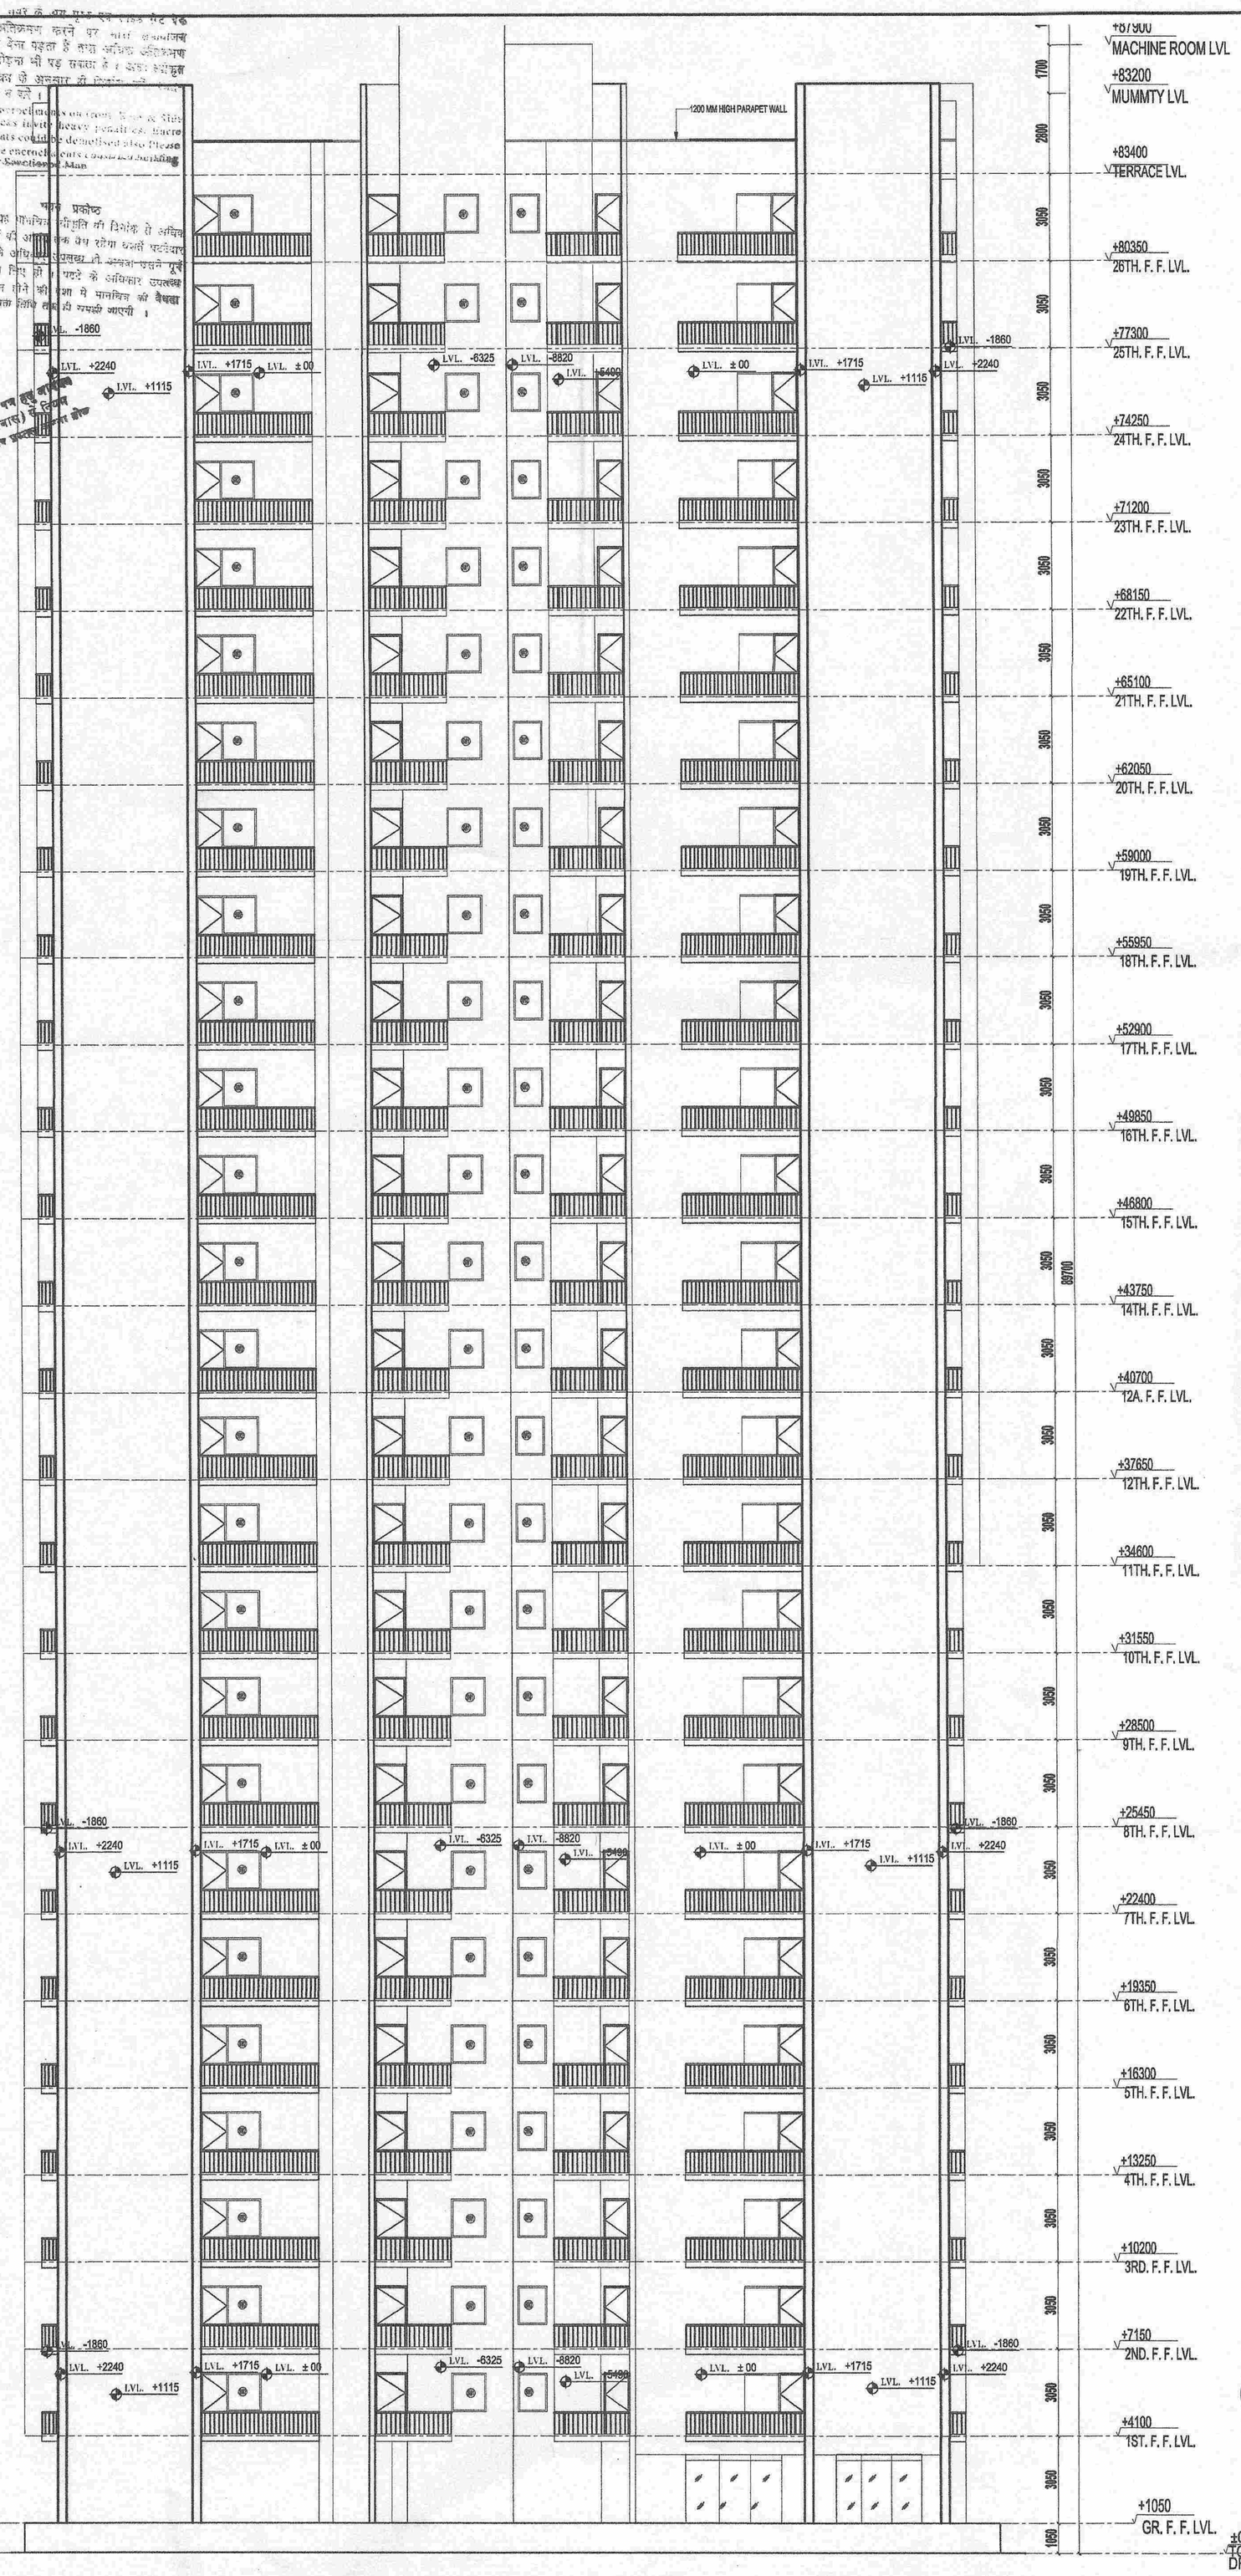

SIDE ELEVATION

Map for proposed Building is as per Bye Laws. Submitted for approval please.

Asstt. Arch

IV COUNTY PVT. LTD.

Authorised Signatory

IV County Pvt. Ltd.

Auth. Sign.

III-289/923
5/8/16

This drawing is a "COPYRIGHT" contents of this drawing or part thereof may not be used or reproduced without the permission of the Architect

NO. OF PRINT	DATE	ISSUED TO	REMARKS

REVISION	DATE	DESCRIPTION	BY

GENERAL NOTES:
1. ANY HABITABLE ROOM, TOILET, KITCHEN ETC. IF IT IS NOT NATURALLY VENTILATED WILL BE MECHANICALLY VENTILATED.
2. FIRE STAIRCASE IS OF PRESSURISED TYPE AS PER N.B.C.

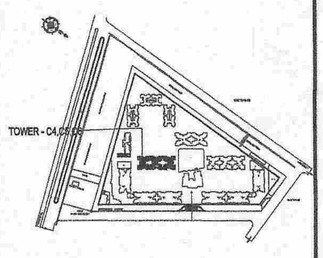

SUBMISSION DRAWING

CLIENT
IV COUNTY PVT. LTD.

PROJECT
Cleo County
PROPOSED GROUP HOUSING FOR IV COUNTY PVT. LTD. AT PLOT NO.-GH-05,SECTOR-121, NOIDA, U.P.

DATE	PROJECT INCHARGE	CHECKED BY
14.01.2016	AMIT MAURYA	RAVINDRA SINGH
SCALE	DEALT BY	APPROVED BY
1:100	SUBODH SHARMA	VISHAL SHARMA

DRAWING TITLE
SIDE ELEVATION
TOWER - C4,C5,C6

OWNER SIGN. IV COUNTY PVT. LTD. Authorised Signatory

ARCHITECT SIGN. VISHAL SHARMA ARCHITECT CA-86/23291 9310194886 NEW DELHI

TOWN PLANNER SIGN.

TOWN PLANNER

ARCHITECTS
Confluence
S- 20, GK-2 N.D-48,INDIA Ph- +91-11-28216008 Ph- +91-11-40564788 con@inconfluence.com www.inconfluence.com Member of IDBC ISO - 9001 : 2000
architecture urban design hospitality interiors

DRAWING NO.	REVISION
S-040	R0

This drawing is available on www.files.inconfluence.com.