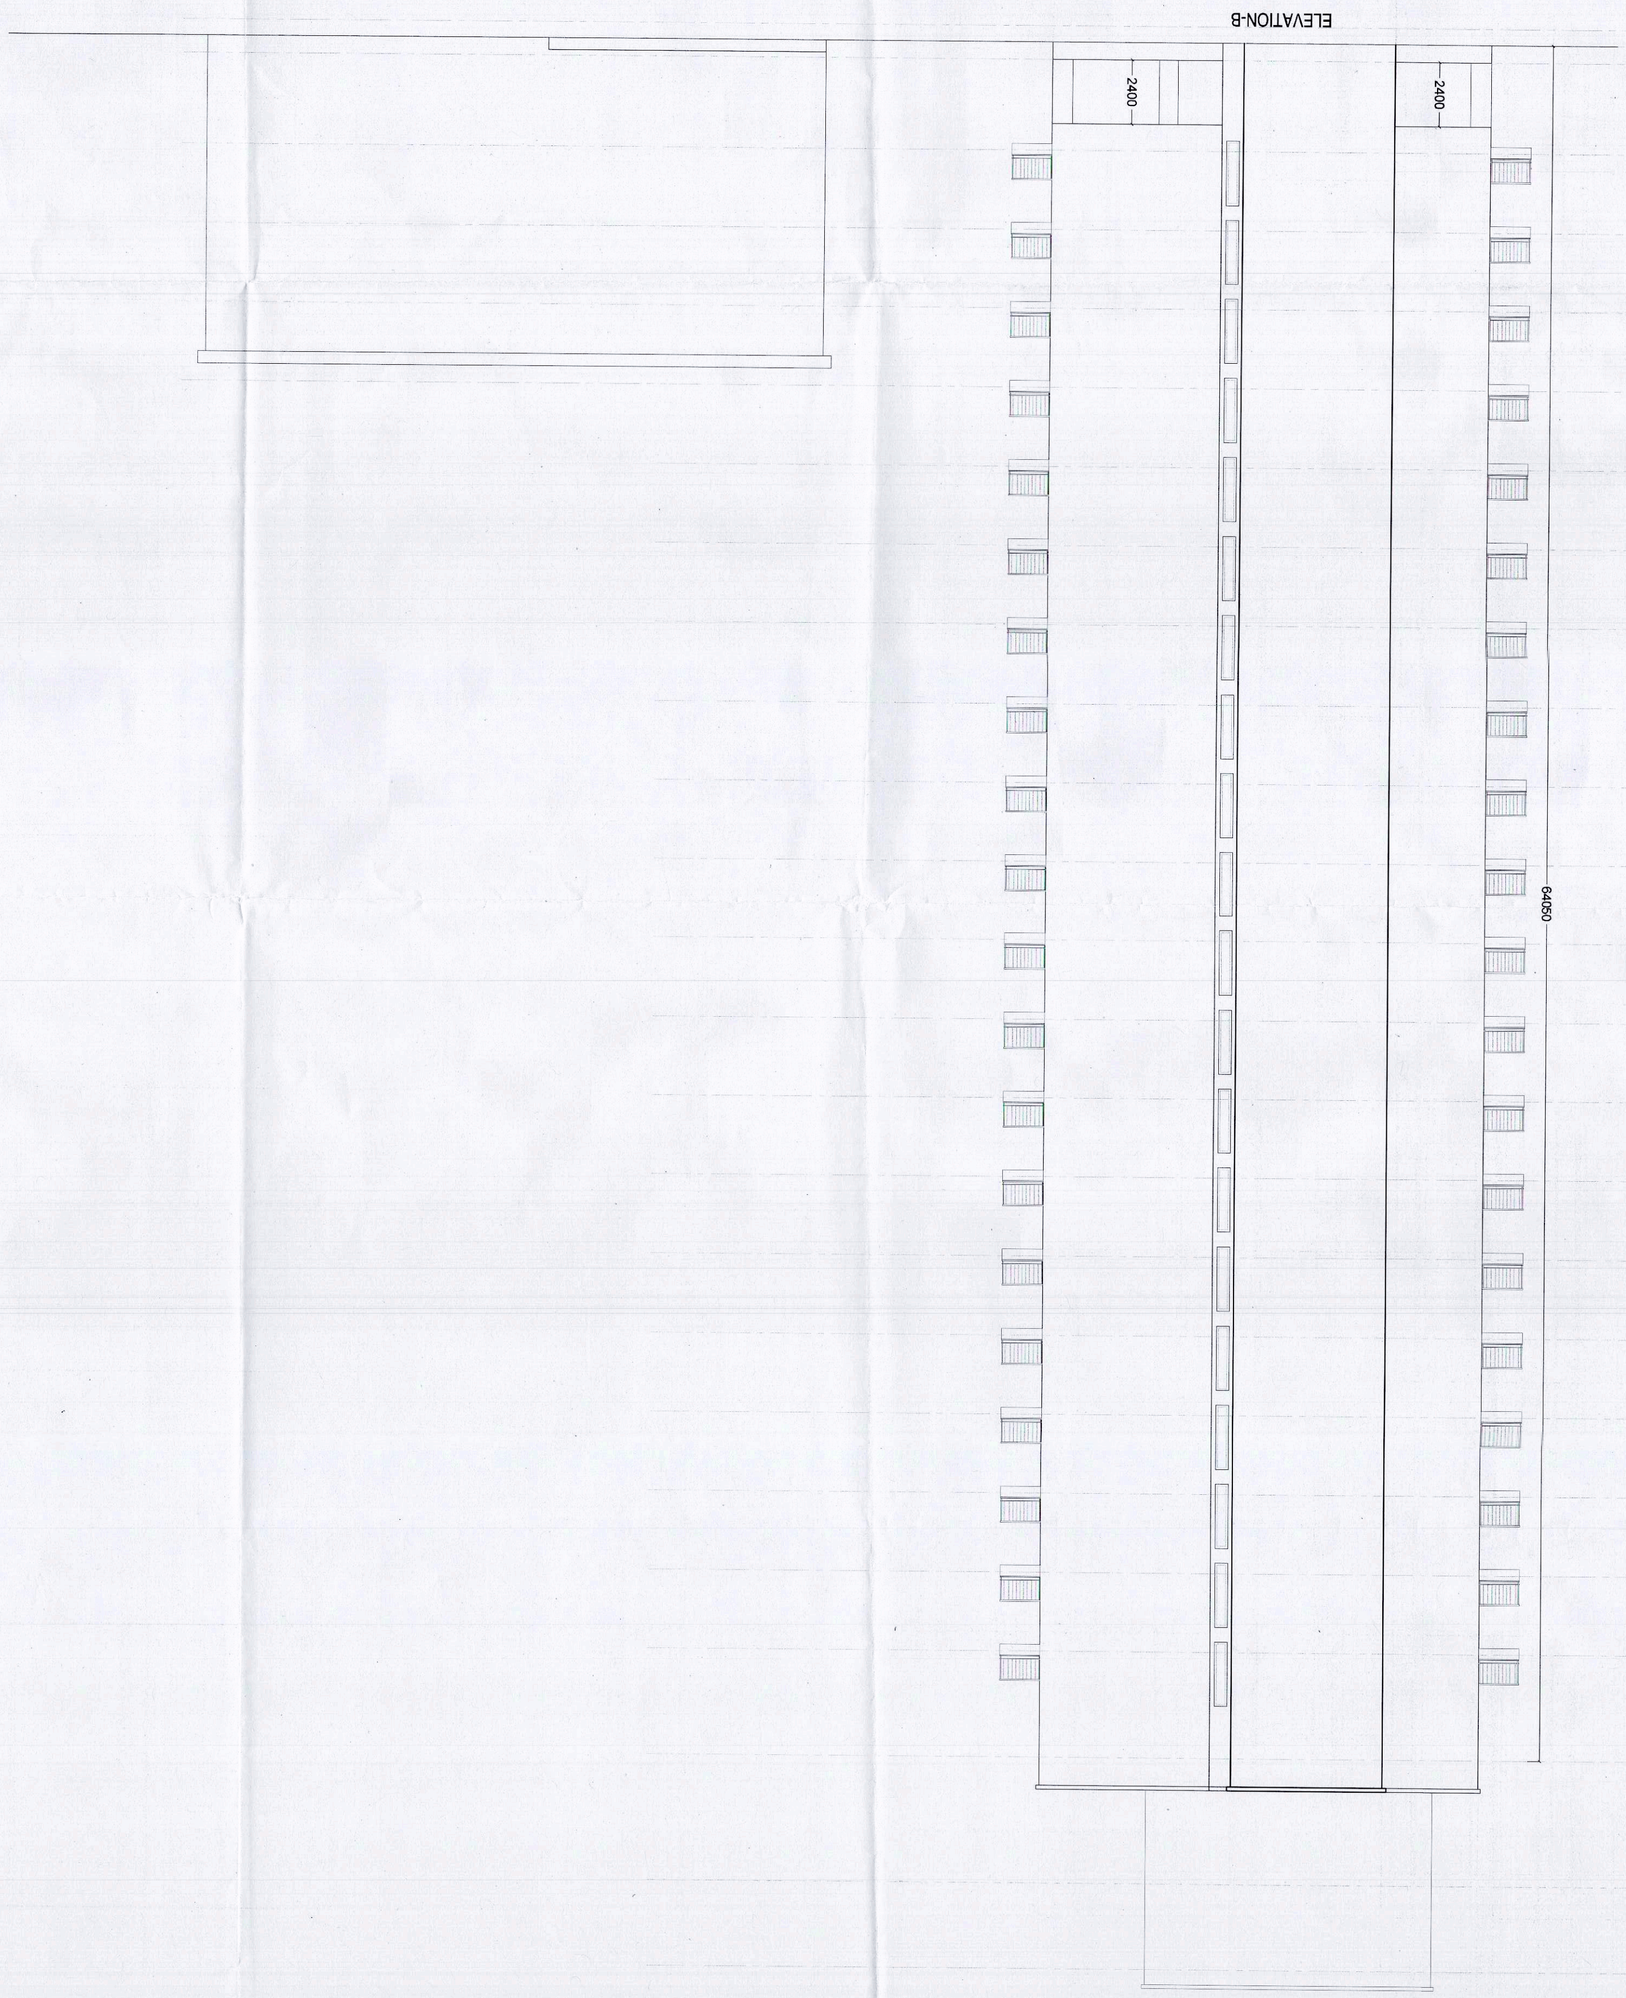

Mumty Lvl A: +72550 mm
S: +72500 mm

Machine Room Lvl A: +68350 mm
S: +68300 mm

Terrace Floor Lvl A: +66650 mm
S: +65600 mm

Twentieth Floor Lvl A: +60700 mm
S: +60650 mm

Nineteenth Floor Lvl A: +57750 mm
S: +57700 mm

Eighteenth Floor Lvl A: +54800 mm
S: +54750 mm

Seventeenth Floor Lvl A: +51850 mm
S: +51800 mm

Sixteenth Floor Lvl A: +48900 mm
S: +48850 mm

Fifteenth Floor Lvl A: +45950 mm
S: +45900 mm

Fourteenth Floor Lvl A: +43000 mm
S: +42950 mm

Thirteenth Floor Lvl A: +40050 mm
S: +40000 mm

Twevelth Floor Lvl A: +37100 mm
S: +37050 mm

Eleventh Floor Lvl A: +34150 mm
S: +34100 mm

Tenth Floor Lvl A: +31200 mm
S: +31150 mm

Ninth Floor Lvl A: +28250 mm
S: +28200 mm

Eighth Floor Lvl A: +25300 mm
S: +25250 mm

Seventh Floor Lvl A: +22350 mm
S: +22300 mm

Sixth Floor Lvl A: +19400 mm
S: +19350 mm

Fifth Floor Lvl A: +16450 mm
S: +16400 mm

Fourth Floor Lvl A: +13500 mm
S: +13450 mm

Third Floor Lvl A: +10550 mm
S: +10500 mm

Second Floor Lvl A: +7600 mm
S: +7550 mm

First Floor Lvl A: +4650 mm
S: +4600 mm

Ground Floor Lvl A: +1250 mm
S: +1200 mm

Internal Road Level +400

External Road Level ±00

Key Plan

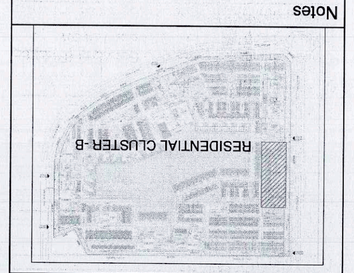

Notes

Greater Noida Industrial Dev. Authority
APPROVED
Application No. 181 Dated 05/12/17
Signature to Dated
Name
Designation
Asstt. Arch.
Sign (Hdq.)

Architects Signature

Ashu, Architects
Council of Architecture
Registration No.: CA/2007/40332

Owner's Signature

For AR LANDCRAFT LLP

Clients

M/S AR Landcraft LLP

Services Consultant

Consummate Engineering Services (P) Ltd.
Noida Office : B - 67, Sector - 67, Noida - 201 301
e mail : mail@cesplt.in

Architects

ARCOP ASSOCIATES
A-15, PAMPOSH ENCLAVE
New Delhi-110 048

Project title

PROPOSED RECREATIONAL
ENTERTAINMENT PARK AT PLOT
NO. REP-1 SECTOR - 27 GREATER
NOIDA,(U.P.) BELONGING TO M/S A
R LANDCRAFT LLP

Drawing Title

RESIDENTIAL CLUSTER - B
[TOWER-D STUDIO APARTMENT]
ELEVATION B

Job No.		Drawing No.
Drawn	Checked	B-D-202
T.Faroqui	A.A.	
Date	Scale	Revisions
04.01.2017	1:150	0

Sheet A1