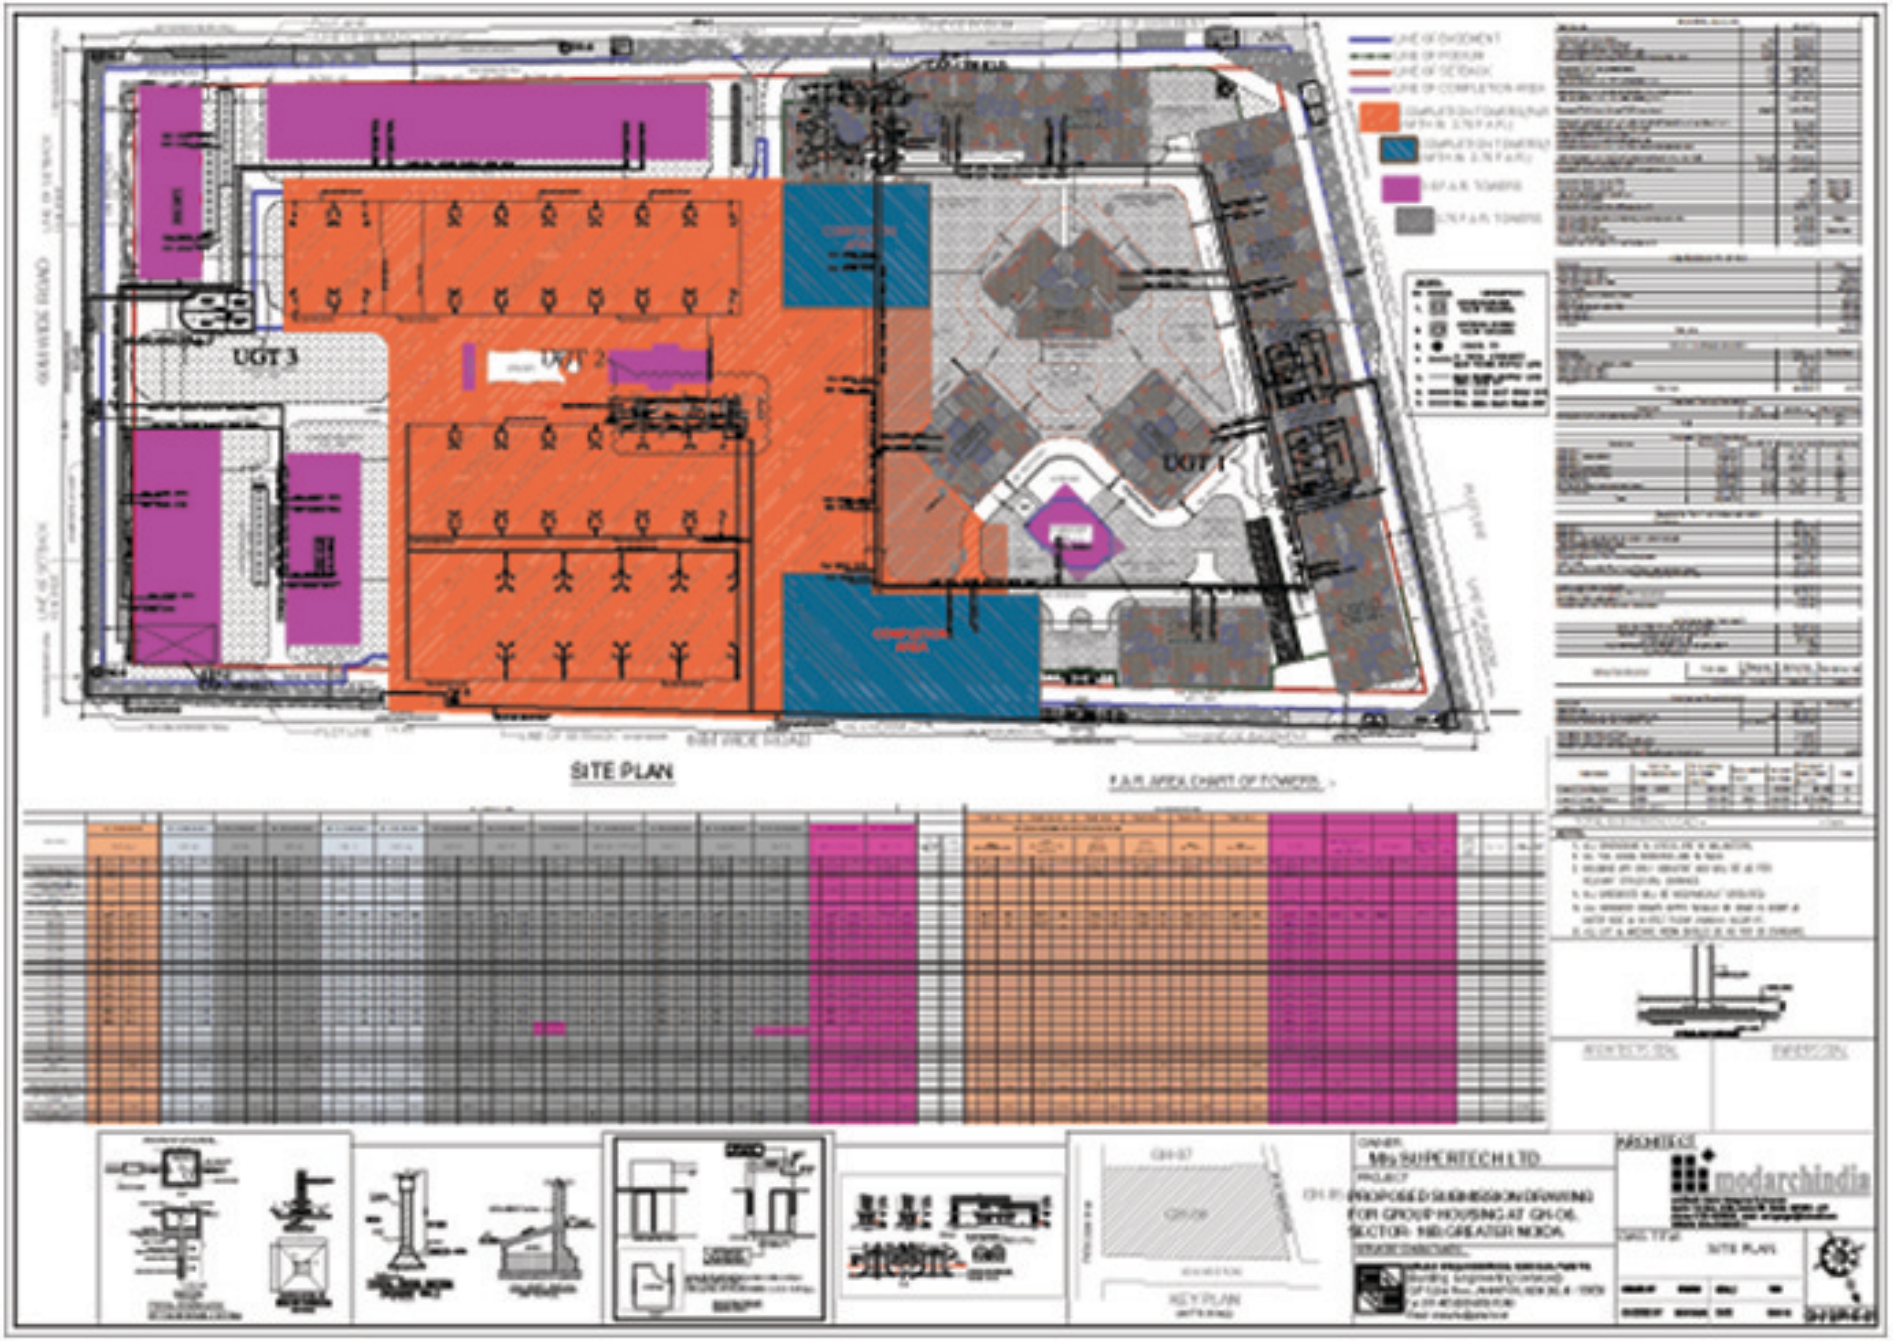
UGT 3
UGT 2
UGT 1
SITE PLAN
F.A.R. AREA CHART OF TOWERS
OWNER
M/s SUPERTECH LTD
PROJECT
PROPOSED SUBMISSION DRAWING
FOR GROUP HOUSING AT GH-06,
SECTOR- 16B GREATER NOIDA
modarchindia
SITE PLAN
KEY PLAN