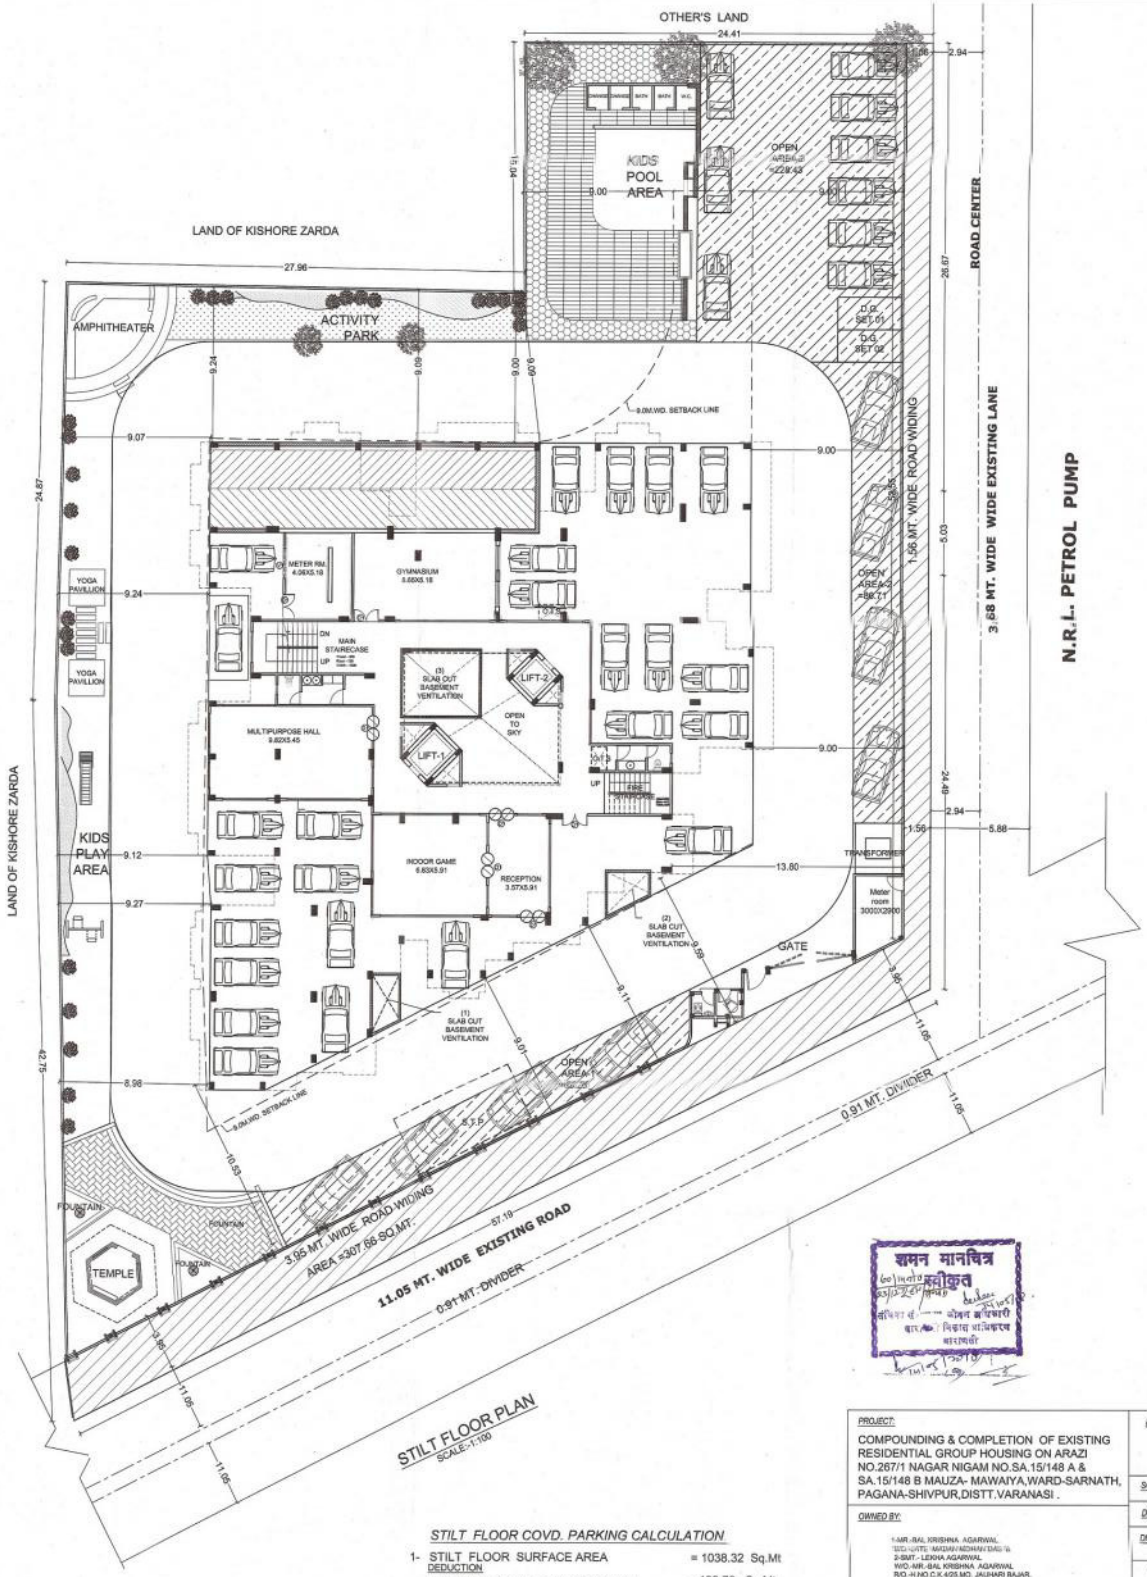

STILT FLOOR PLAN
SCALE-1:100

STILT FLOOR COVD. PARKING CALCULATION

1- STILT FLOOR SURFACE AREA = 1038.32 Sq.Mt

DEDUCTION

INDOOR+GYM+MULTIPURPOSE HALL - 192.76 Sq.Mt

+RECEPTION AREA = 845.56 Sq.Mt

FOR ONE CAR COVD. PARKING AREA =28 SQ.MT.

STILT FLOOR COVD.PARKING 845.56 /28 =30.19

→ = 30.19 ECS.

2- OPEN CAR PARKING ON STILT FLOOR

OPEN AREA =83.26+86.71+228.43=398.40 SQ.MT.

398.40/ 23= 17.31 = 17.31 ECS.

STILT FLOOR TOTAL CAR PARKING = 30.19+17.31 =47.50 ECS.

नगर मानचित्र स्वीकृत

संख्या सं. — नगर अधिकारी

वार.(.) विकास प्राधिकरण वाराणसी

PROJECT: COMPOUNDING & COMPLETION OF EXISTING RESIDENTIAL GROUP HOUSING ON ARAZI NO.267/1 NAGAR NIGAM NO.SA.15/148 A & SA.15/148 B MAUZA- MAWAIYA,WARD-SARNATH, PAGANA-SHIVPUR,DISTT.VARANASI .	DRG. TITLE: STILT FLOOR PLAN PARKING CALCULATION
OWNED BY: 1-MR.-BAL KRISHNA AGARWAL, S/O.-LATE MADAN MOHAN DAS & 2-SMT.-LEKHA AGARWAL W/O.-MR.-BAL KRISHNA AGARWAL R/O.-H.NO.C.K.4/25,MO. JAUHARI BAJAR, CHAUKHAMBHA,CITY VARANASI. & 3-MR.-RADHEY KRISHNA AGARWAL S/O.-LATE MADAN MOHAN DAS & 4-SMT.- SAPNA AGARWAL W/O.-MR.-ANAND KRISHNA AGARWAL R/O.-H.NO.C.K.4/25,MO. JAUHARI BAJAR, CHAUKHAMBHA,CITY VARANASI. DEVELOPERS M/S. RUDRA REAL ESTATE LTD. 60, JAI NARAYAN BANTRALEN ,GROUND 03, HAWDA 711101 WEST BANGAL . through its authorized signatory— MR.ANAND KUMAR AGARWAL S/O. LATE ASHOK KUMAR AGARWAL C.K.65/159A, PIYARI KALA , CHOWK, VARANASI.	SCALE: 1:100 NORTH: N. DATED: DRN.BY: SANCHAYITA ANAND ARCHITECT: ASEEM SANRACHANA DESIGN LTD. 3 USF , Himalaya House , 23 Kasturba Gandhi Marg, Connaught Place, New Delhi - 110001 OWNER'S SIGN/DEVELOPERS: ARCHITECT'S SIGN: AR. Radhy BAJPAI B.ARCH M.C.A. CA/2002 /29796 ASEEM SANRACHNA DESIGN LTD. SHEET NO. 3/8

STILT FLOOR COVD. PARKING CALCULATION

1- STILT FLOOR SURFACE AREA = 1038.32 Sq.Mt

DEDUCTION

INDOOR+GYM+MULTIPURPOSE HALL - 192.76 Sq.Mt

+RECEPTION AREA = 845.56 Sq.Mt

FOR ONE CAR COVD. PARKING AREA =28 SQ.MT.

STILT FLOOR COVD.PARKING 845.56 /28 =30.19

→ = 30.19 ECS.

2- OPEN CAR PARKING ON STILT FLOOR

OPEN AREA =83.26+86.71+228.43=398.40 SQ.MT.

398.40/ 23= 17.31 = 17.31 ECS.

STILT FLOOR TOTAL CAR PARKING = 30.19+17.31 =47.50 ECS.