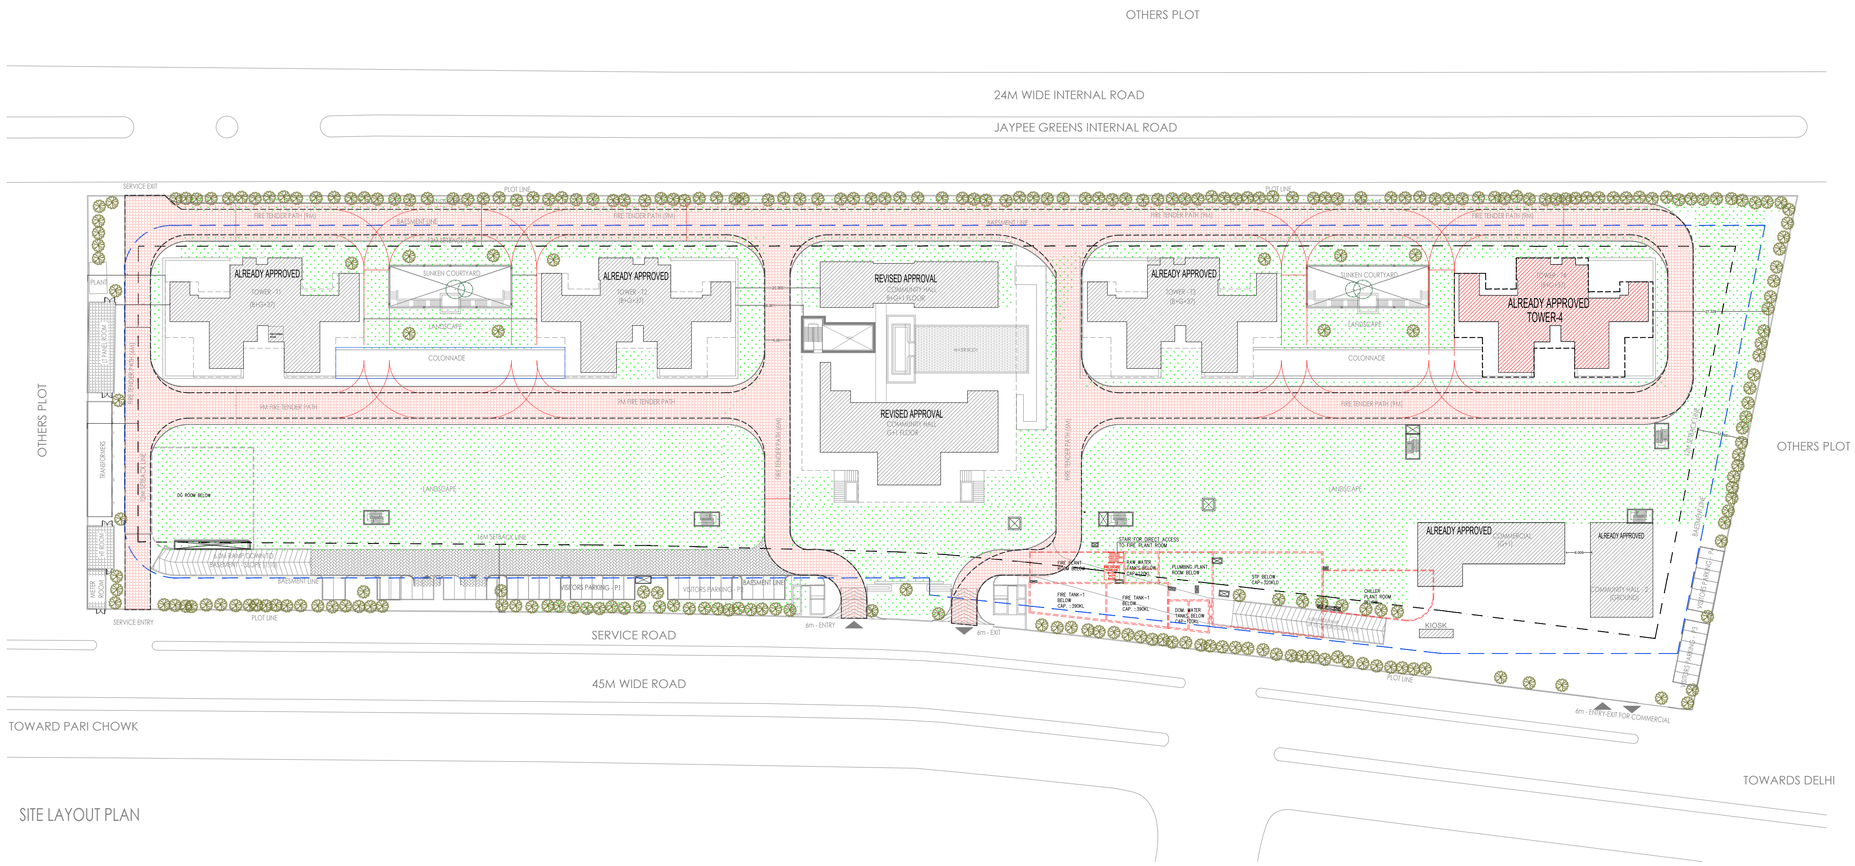

PROJECT	DEVELOPER	DESIGN CONSULTANT	ASSOCIATE DESIGN CONSULTANT	SERVICES CONSULTANTS	STRUCTURAL CONSULTANTS		DATE 02.03.2023	ARCHITECT'S SEAL & SIGNATURE	OWNER'S SEAL & SIGNATURE	DWG.NO. MAX-S-02
PROPOSED GROUP HOUSING PLOT NO.-TS-02, AT JAYPEE GREENS WISH TOWN, SECTOR-128 NOIDA (UP).	**M/S MAX ESTATES 128 PRIVATE LIMITED (Formerly ACCORD HOTELS AND RESORT PRIVATE LIMITED).**	studiolotus F-301, First Floor, Lado- Sarai, Ch. Prem Singh House, New Delhi - 110030 Phone + 91 11 4057 0808, + 91 11 4052 7979	RSP RSP Design Consultants Pvt. Ltd. Unit 103, Bestech Business Tower, Sector-48 Sohna Road, Gurgaon-122018 Head Office: No.30, Museum Road, Bangalore - 560001 Tel: 25596868 Fax: 25596818 Email: rsp@rspindia.net; Web: www.rspindia.net	Proion Proion Consultants Private Limited *Building Services - MEP Consulting* 82, Sukhdev Vihar, New Delhi 110 025, India. Tel: 26324400, www.proion.net	MELIOR STRUCTURAL SOLUTIONS #2174/2, Sector 38C, Chandigarh - 160014		N	NEERJA DIXIT ARCHITECT CA/2004/34752 NEERJA DIXIT CA/2004/34752	RISHI RAJ	DWG. TITLE. DEVELOPMENT PLAN SUBMISSION DRAWING