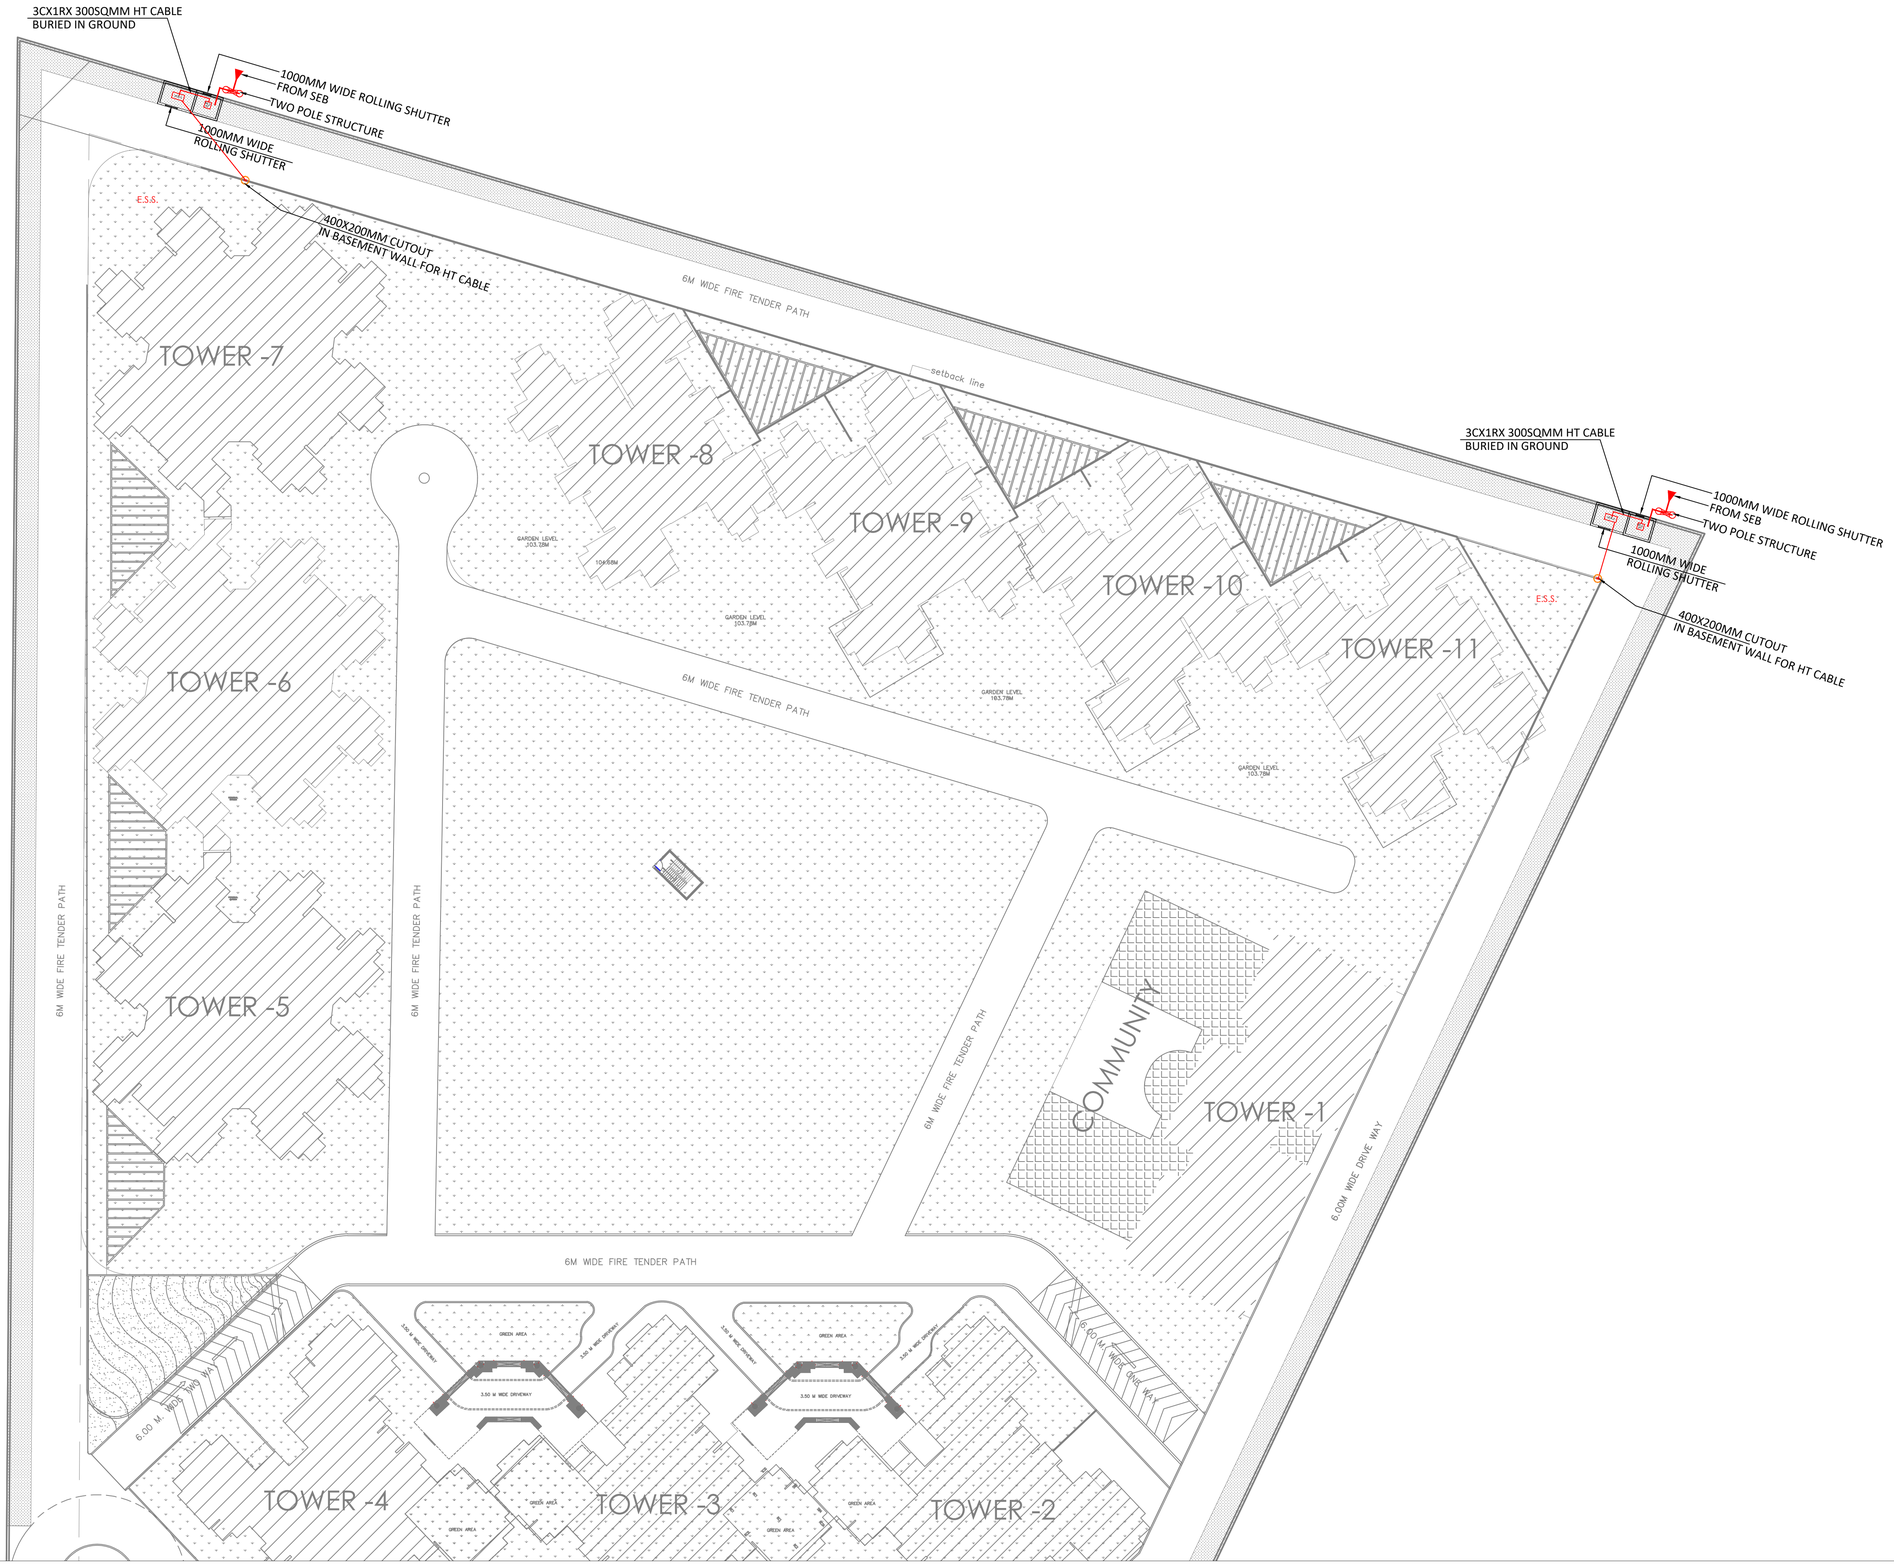

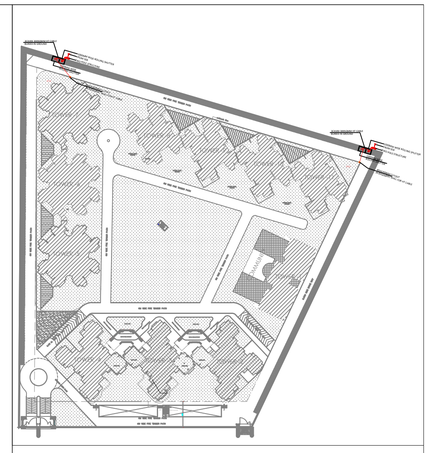

KEY PLAN

PROJECT:-

CAPITAL ATHENA NOIDA

ARCHITECTS:-

ANDLEYS ASSOCIATES PVT.LTD.

ARCHITECTS ENGINEERS PLANNERS

39 HOUSING SOCIETY N.D.S.E.-I NEW DELHI-110049

MEP Consultants:

PKV Consulting Engineers (P) Ltd.

C-815, DDA Flats, Loni Road, Delhi -110093

TELEFAX - 011-22816297

E-mail:- pramod@pkv.co.in

title:

ELECTRICAL DRAWING

Sub title:

ELECTRICITY SUPPLY PLAN.

DRAWN :- SATYAWAN	**SCALE :- NTS**
CHECKED :- PKS	**SHEET :- (A1)**
DATE :- 17/06/2021	**DWG. NO. :-PKV/EL/102**