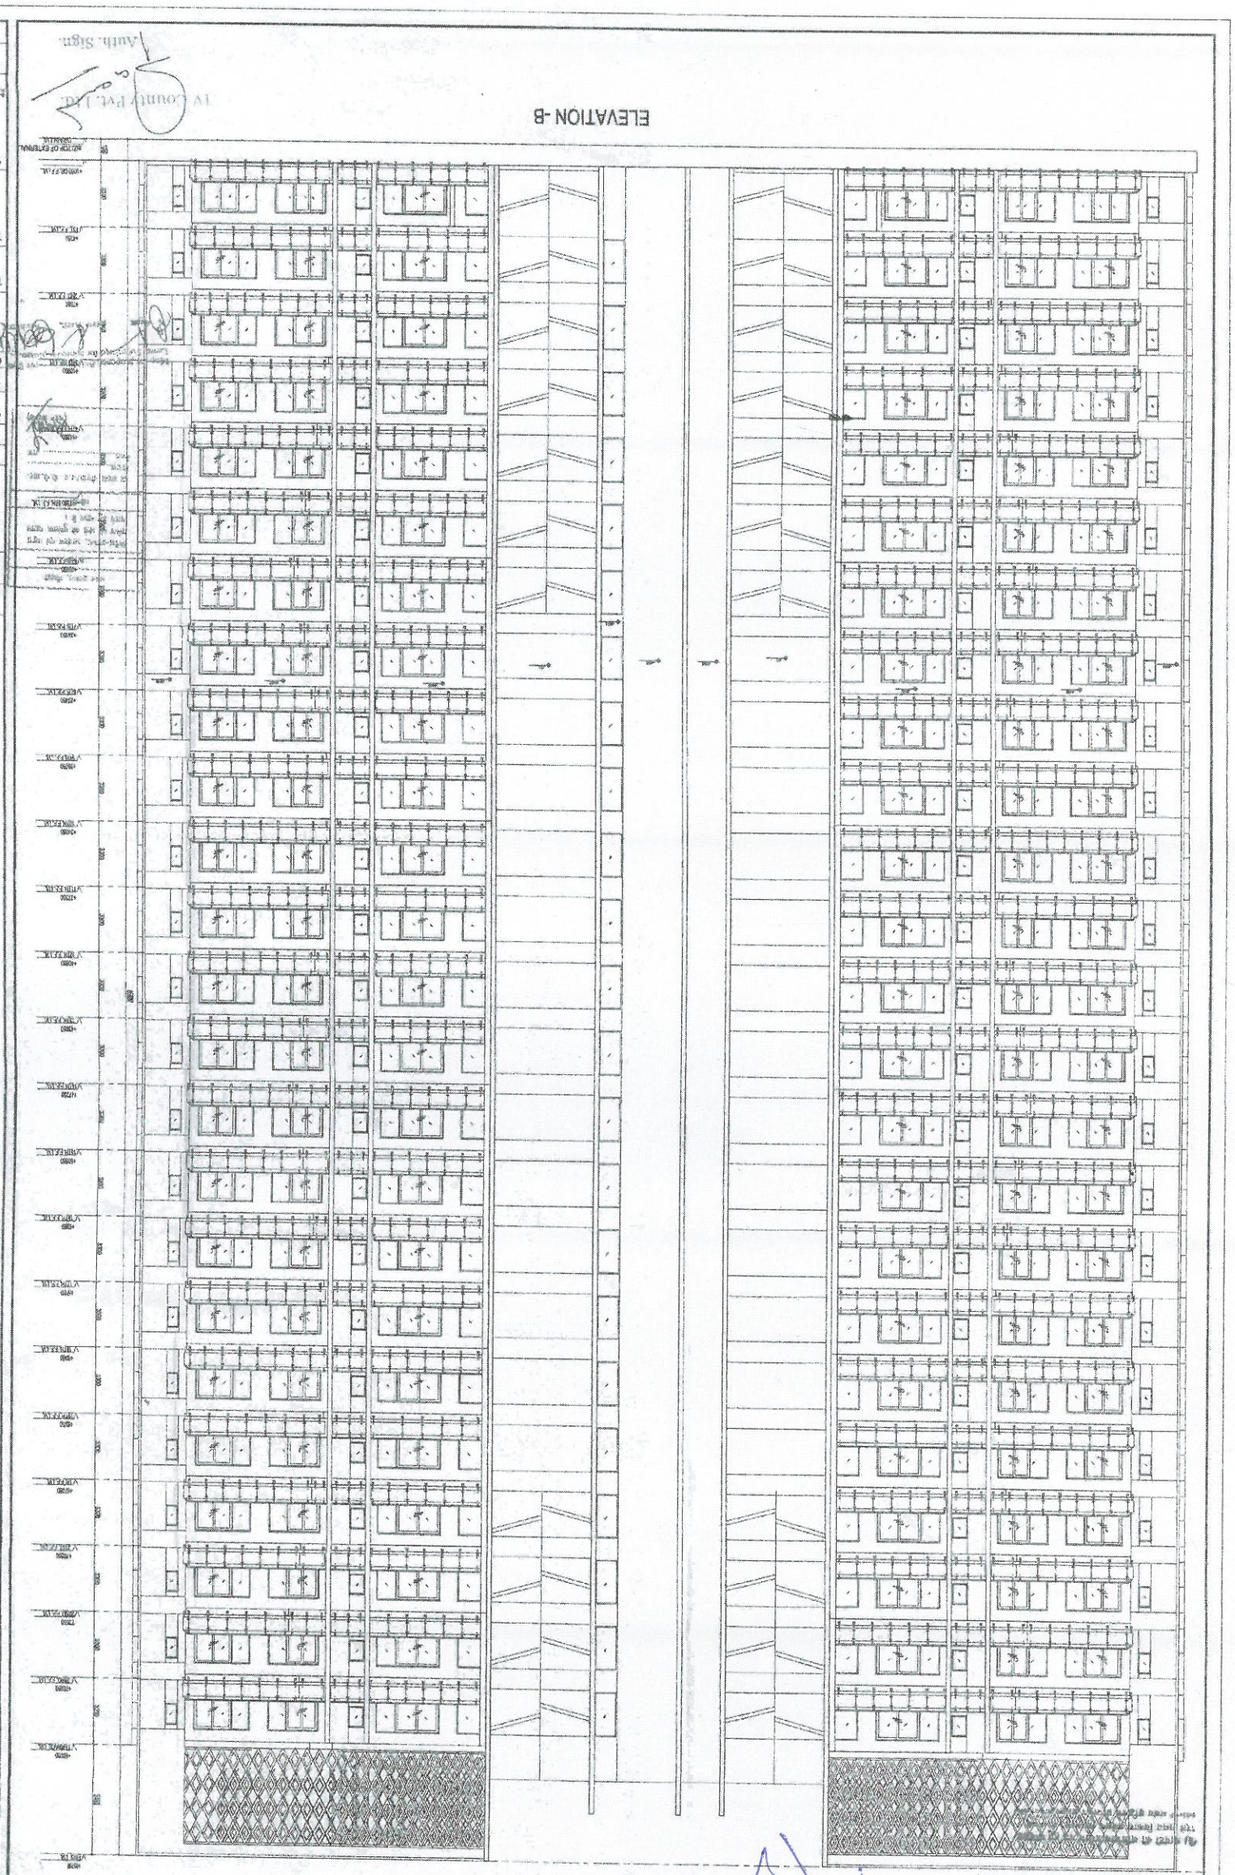

SUBMISSION DRAWING

IV COUNTY PVT. LTD.

Cleo County

PROPOSED GROUP HOUSING FOR
IV COUNTY PVT. LTD.
AT PLOT NO.-04-GA/SECTOR-13L,
KOSAL D.P.

VERSION	REVISED DRAWING	CHECKED BY
DATE	DRAWN BY	APPROVED BY
SCALE	DATE	APPROVED BY
1:200	SEKHON BHAVIN	BIRAJ DALWAI

DRAWING TITLE

ELEVATION B

TOWER - F

OWNER SIGN

ARCHITECT SIGN

IV COUNTY PVT. LTD.

Authorised Signatory

TOWN PLANNER SIGN.

TOWN PLANNER

ARCHITECTS

Confluence

Rev. No.	Date	Description	Revised by	Verified by

DRAWING NO. S-088 REVISION NO

This drawing is available on www.cleo.bonhomme.com

NO. OF PAGES	DATE	REVISED	REMARKS

REVISION	DATE	DESCRIPTION	BY

GENERAL NOTES
1. ANY MISMATCH MUST BE REPORTED IF IT IS NOT NECESSARY
WITHIN 15 DAYS OF RECEIPT OF DRAWING.
2. FIRE DIMENSIONS OF DRAWINGS TAKE AS MEN AS.

This material is a "CONFIDENTIAL" document. Contents of this drawing or part thereof may not be used or reproduced without the permission of the Architect.

IV County Pvt. Ltd.
Auth. Sign.