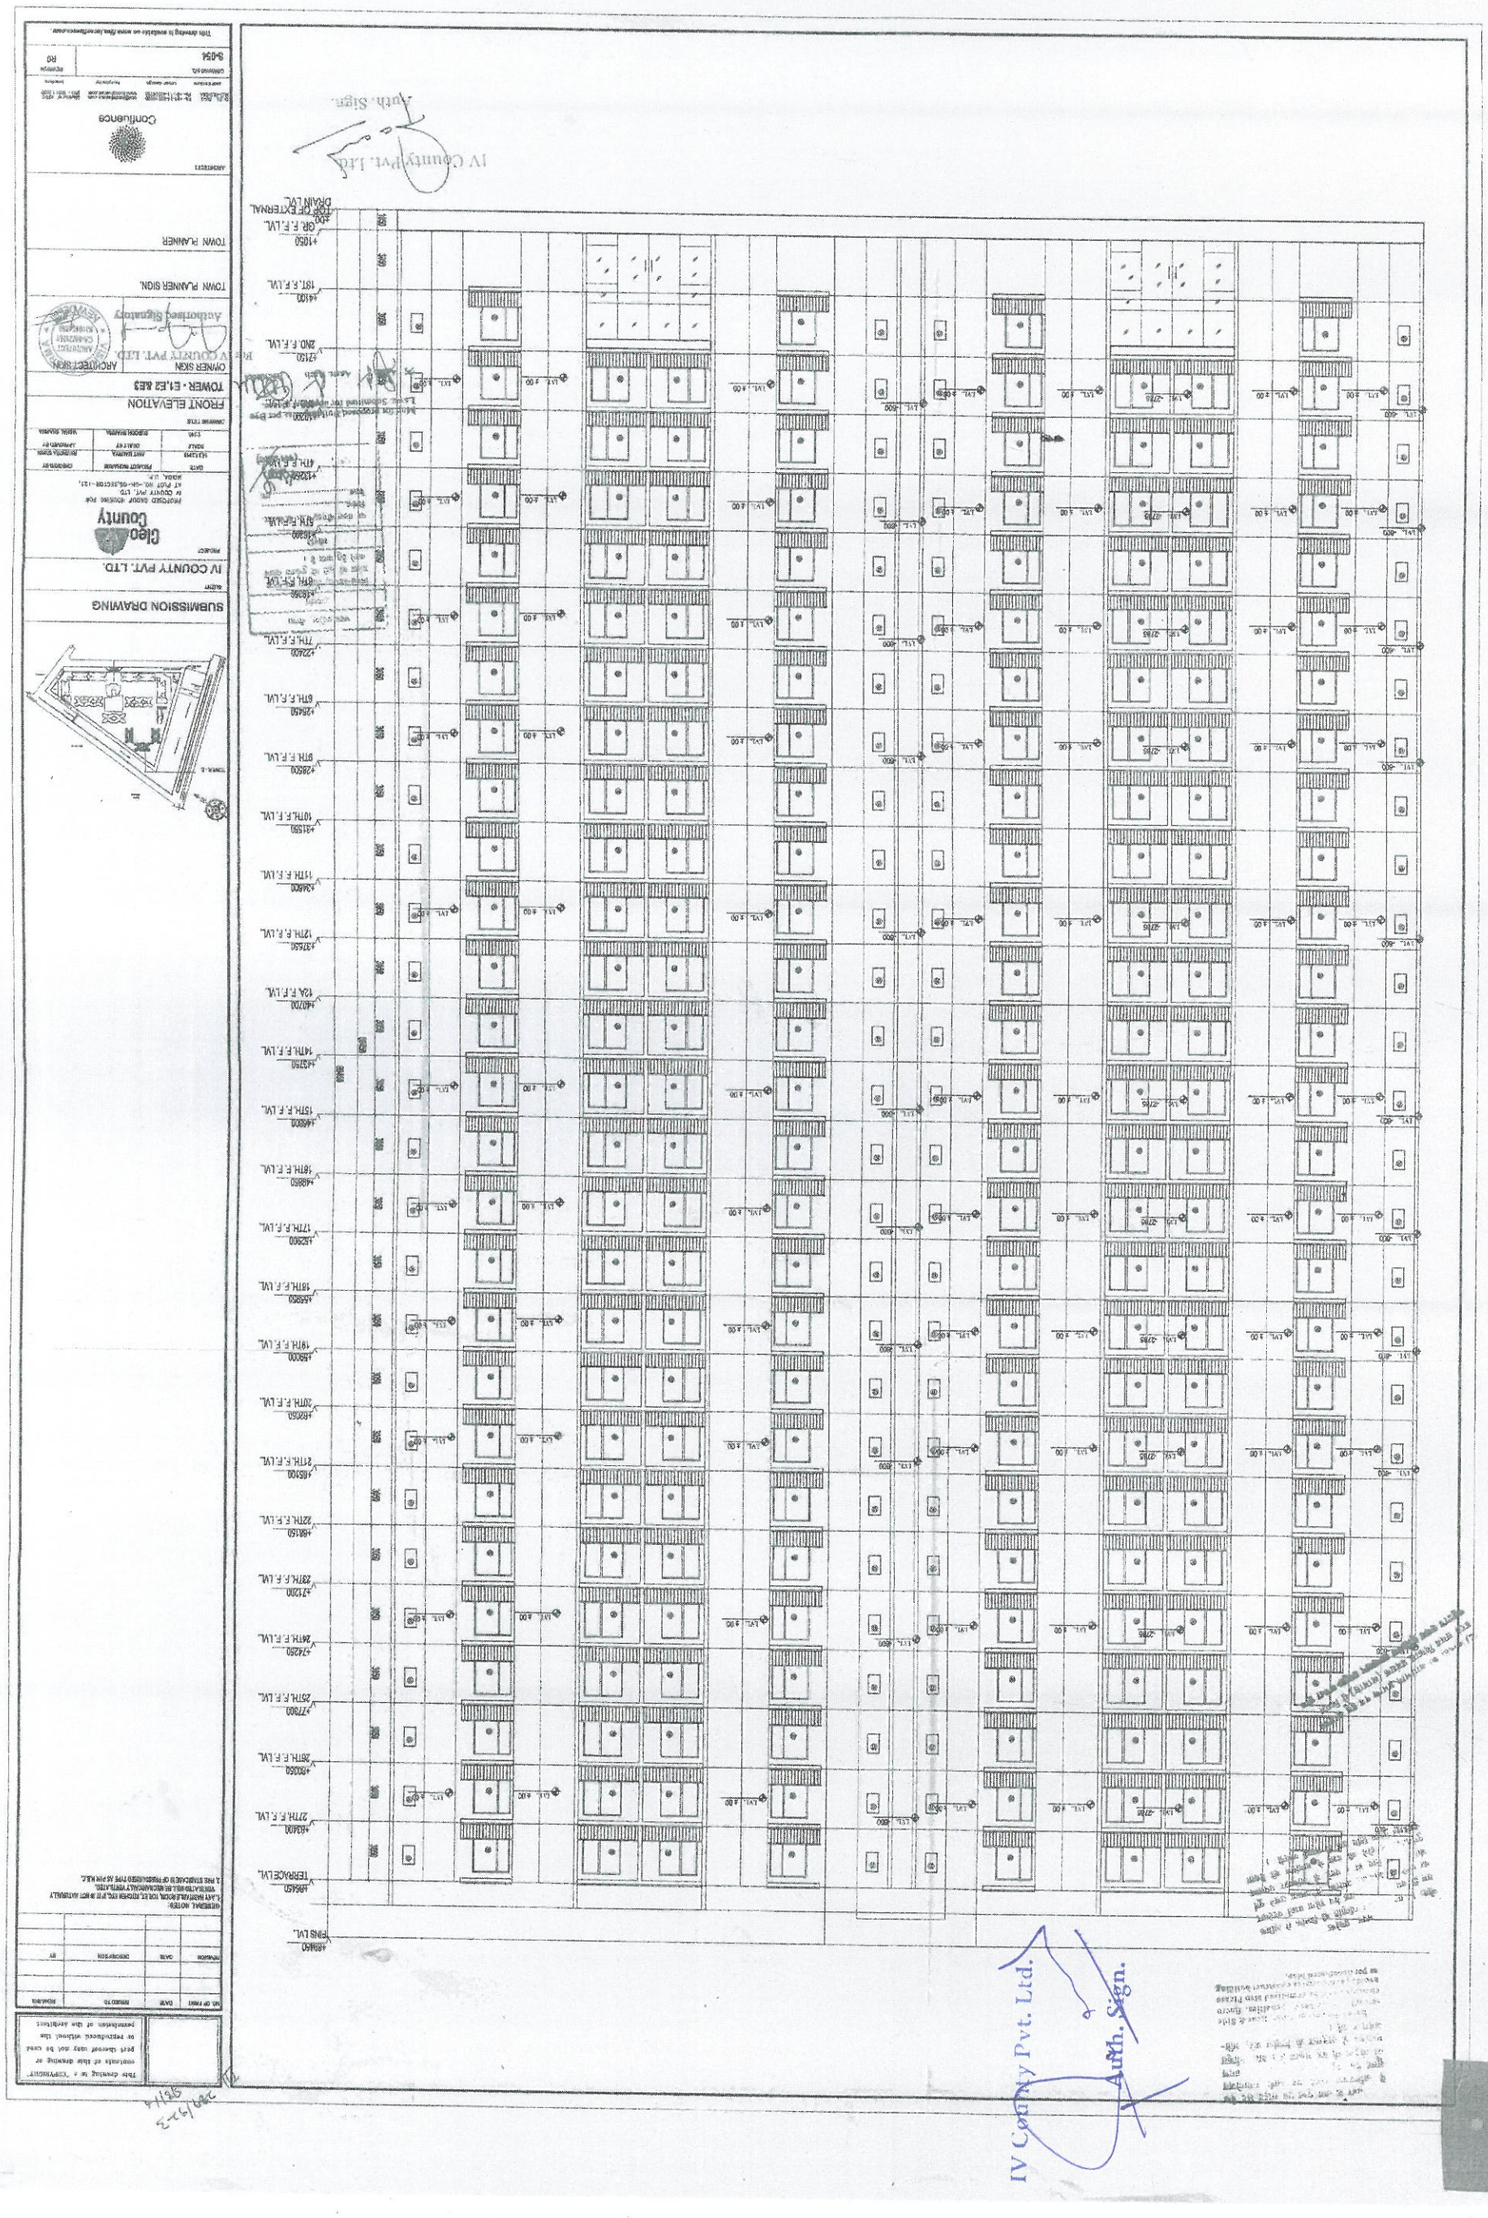
SUBMISSION DRAWING
IV COUNTY PVT. LTD.
Cleo County
FRONT ELEVATION
TOWER - E1/E2 &E3
OWNER SIGN
ARCHITECT SIGN
TOWN PLANNER SIGN
TOWN PLANNER
Authorised Signatory
IV County Pvt. Ltd.
Auth. Sign.
Confluence
GENERAL NOTES:
DRAIN LVL.
TOP OF EXTERNAL
GR. F.F.LVL.
1ST.F.F.LVL.
2ND F.F.LVL.
4TH F.F.LVL.
5TH F.F.LVL.
6TH F.F.LVL.
7TH F.F.LVL.
8TH F.F.LVL.
9TH F.F.LVL.
10TH F.F.LVL.
11TH F.F.LVL.
12TH F.F.LVL.
13TH F.F.LVL.
14TH F.F.LVL.
15TH F.F.LVL.
16TH F.F.LVL.
17TH F.F.LVL.
18TH F.F.LVL.
19TH F.F.LVL.
20TH F.F.LVL.
21TH F.F.LVL.
22TH F.F.LVL.
23TH F.F.LVL.
24TH F.F.LVL.
25TH F.F.LVL.
26TH F.F.LVL.
27TH F.F.LVL.
TERRACE LVL.
PENT LVL.