GINGER– 03

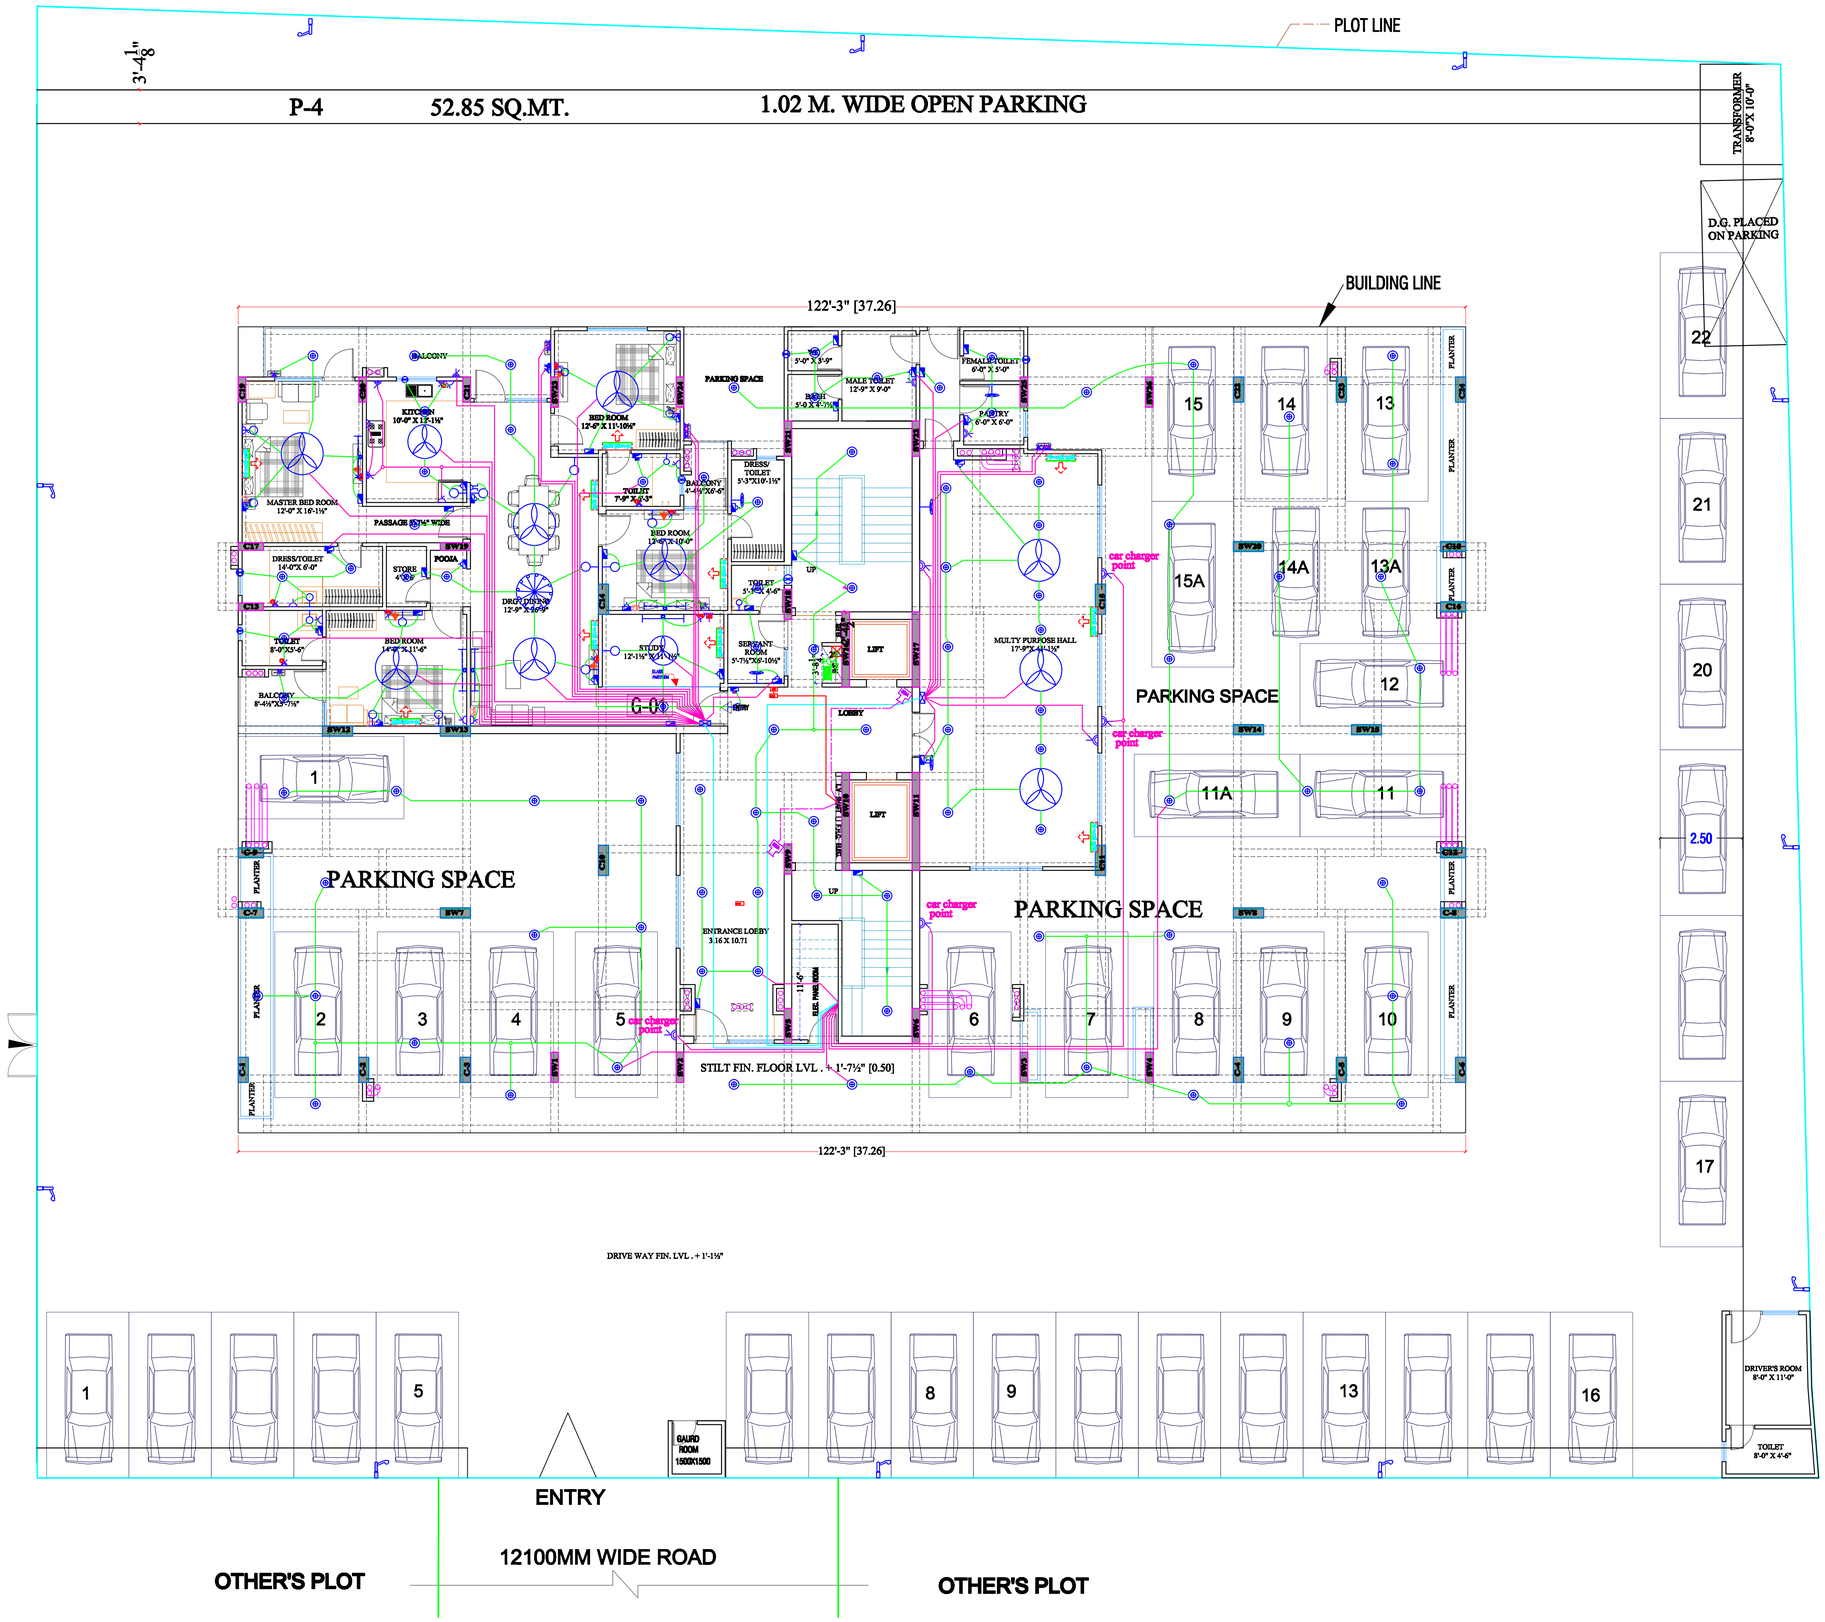

LEGEND			
NO	DESCRIPTION	SYMBOL	QTY
1.	SMOKE DETECTOR		NIL
2.	FIRE EXIT		01 Nos
3.	MANUAL CALL POINT		01 Nos
4.	HOOTER		01 Nos
5.	25MM CONDUIT PIPE		
6.	FIRE HYDRANT CABINET		01 Nos

LEGEND			
NO	DESCRIPTION	SYMBOL	FROM FFL
1.	CEILING FAN		CEILING
2.	EXCHAUST		6'-0"
3.	WALL BOX POINT		6'-0"
4.	A C POINT(SPLIT A/C)		AS REQ
5.	3 PHASE POINT		AS REQ
6.	16 AMP POWER PLUG POINT(SPHERICAL)		3'-0"
7.	OTHER SOCKET 16 AMP		6'-0"
8.	16 AMP POWER PLUG POINT(SOCKET)		7'-0" FROM EXISTING FLOOR
9.	6 AMP PLUG POINT (SPHERICAL)		2'-6"
10.	6 AMP SOCKET (SPHERICAL)		7'-0"
11.	6 AMP SOCKET		AS REQ
12.	16 AMP POWER PLUG POINT(FLAT)		7'-0"
13.	6 AMP PLUG POINT (SPHERICAL)		3'-0"
14.	INVERTOR SOCKET		3'-0"
15.	SWITCH BOARD WITH CUT 6 AMP POINT		4'-0"
16.	SWITCH BOARD WITH 6 AMP POINT		4'-0"
17.	HEATER		4'-0"
18.	OTHER SWITCH 16 AMP		4'-0"
19.	PROJECTOR POINT		3'-6"
20.	TELEPHONE POINT(SPHERICAL)		2'-6"
21.	TV POINT (SPHERICAL)		2'-6"
22.	LAN POINT		2'-6"
23.	CEILING LIGHT		CEILING
24.	CHANDELIER		CEILING
25.	BULB HOLDER ON SIDE WALL		7'-0"
26.	TUBE LIGHT ON WALL		7'-0"
27.	EXCHAUST FAN		2'-6"
28.	DISTRIBUTION BOX		5'-6"
29.	BELL		7'-0"
30.	CONCEAL CIRCUIT (SPHERICAL)		CEILING
31.	CONCEAL POINT WIRING(SPHERICAL)		CEILING
32.	CONCEAL MAIN WIRING(SPHERICAL)		CEILING
33.	18W TUBE LIGHT		CEILING
34.	SPLIT A.C		7'-0"
35.	A.C OUTDOOR		7'-0"
36.	EXHAUST LIGHT 40W LED OR EQUIVALENT		

REVISIONS

DT.	NO.	ISSUED TO	CKD.

MEP CONSULTANTS :

SRAJAN ASSOCIATES
C-SCHEME, JAIPUR
Email :- snajaipur@hotmail.com

PROJECT TITLE

PROPOSED PLAN OF GROUP HOUSING "ORCHID GINGER 3"SITUATED AT KH. NO. 698 d ALI NAGAR KAINJRA TEH. & DISTT. FIROZABAD

DRAWING TITLE

STILT FLOOR ELECTRICAL SUBMISTION PLAN

ARCHITECTS :

MISHRA GARG & ASSOCIATES
C-35, LAJPAT MARG, C-SCHEME, JAIPUR.

DEALT	CHECKED	DATE	NORTH
RAHMAN		25-12-2021	
SCALE	JOB NO.	DRG. NO.	
N.T.S.		3.101	