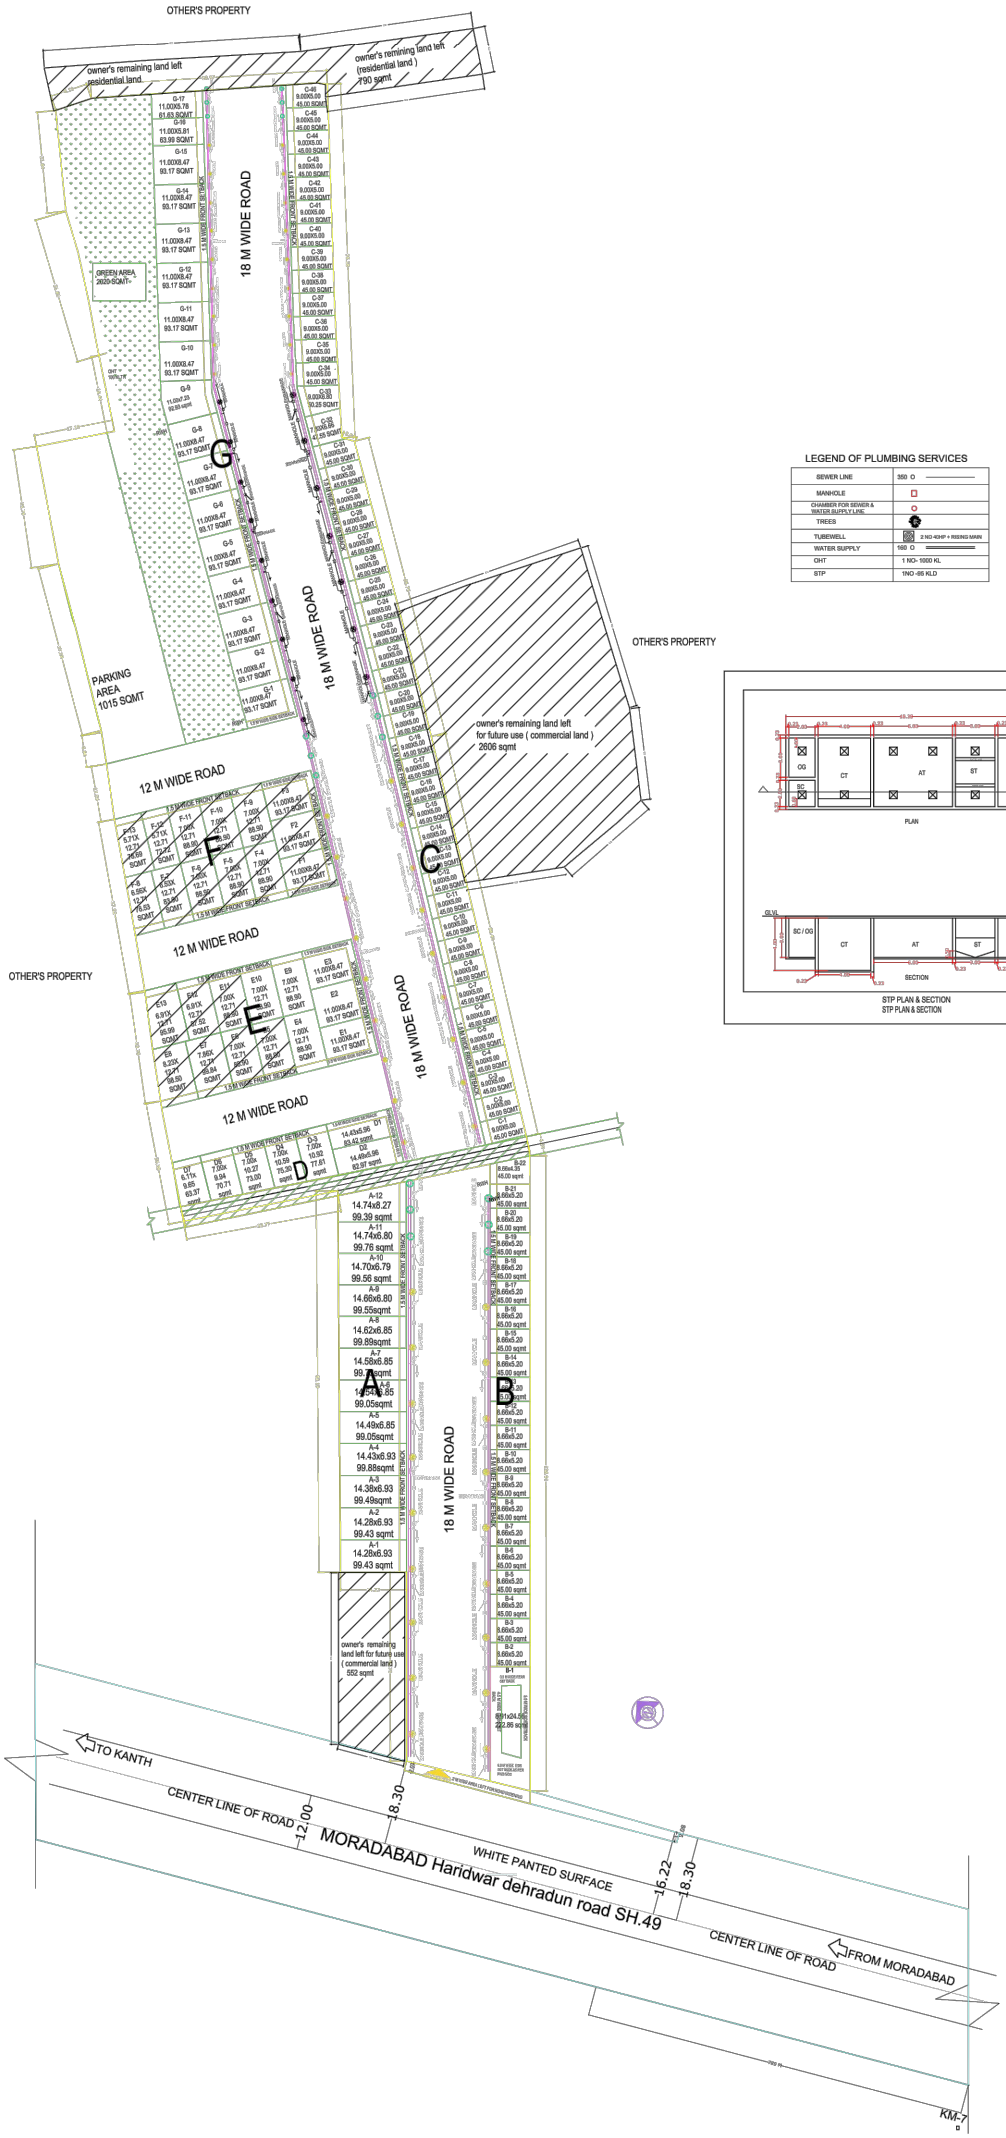
OTHER'S PROPERTY
owner's remaining land left residential land
owner's remining land left (residential land) 790 sqmt
18 M WIDE ROAD
GREEN AREA 2820 SQMT
PARKING AREA 1015 SQMT
12 M WIDE ROAD
owner's remaining land left for future use (commercial land) 2606 sqmt
owner's remaining land left for future use (commercial land) 552 sqmt
TO KANTH
CENTER LINE OF ROAD
MORADABAD Haridwar dehradun road SH.49
WHITE PANTED SURFACE
FROM MORADABAD
KM-7
LEGEND OF PLUMBING SERVICES
SEWER LINE
MANHOLE
CHAMBER FOR SEWER & WATER SUPPLY LINE
TREES
TUBEWELL
WATER SUPPLY
CHT
STP
PLAN
SECTION
STP PLAN & SECTION