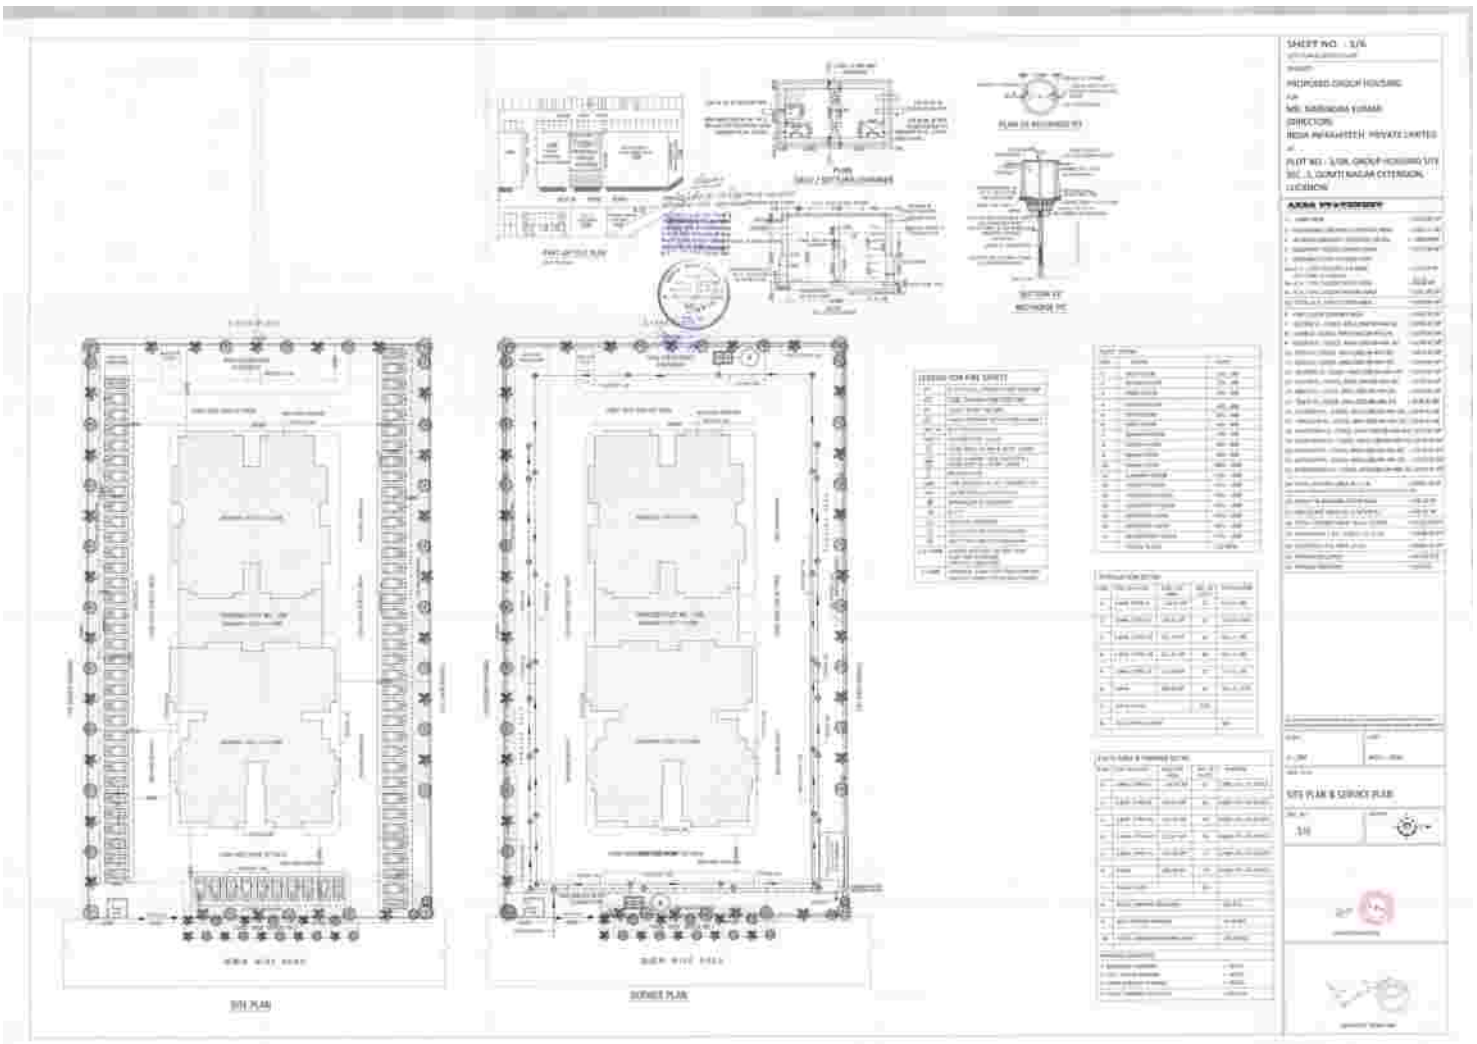
SHEET NO. : 1/6
PROPOSED GROUP HOUSING
FOR
MR. NARENDRA KUMAR
DIRECTORS
INDIA INFRAHITECH PRIVATE LIMITED
AT :
PLOT NO. : 1/38, GROUP HOUSING SITE
SEC. 1, GOVATI NAGAR EXTENSION,
LUCKNOW
AREA STATEMENT
SITE PLAN & SERVICE PLAN
1/6
SITE PLAN
SERVICE PLAN