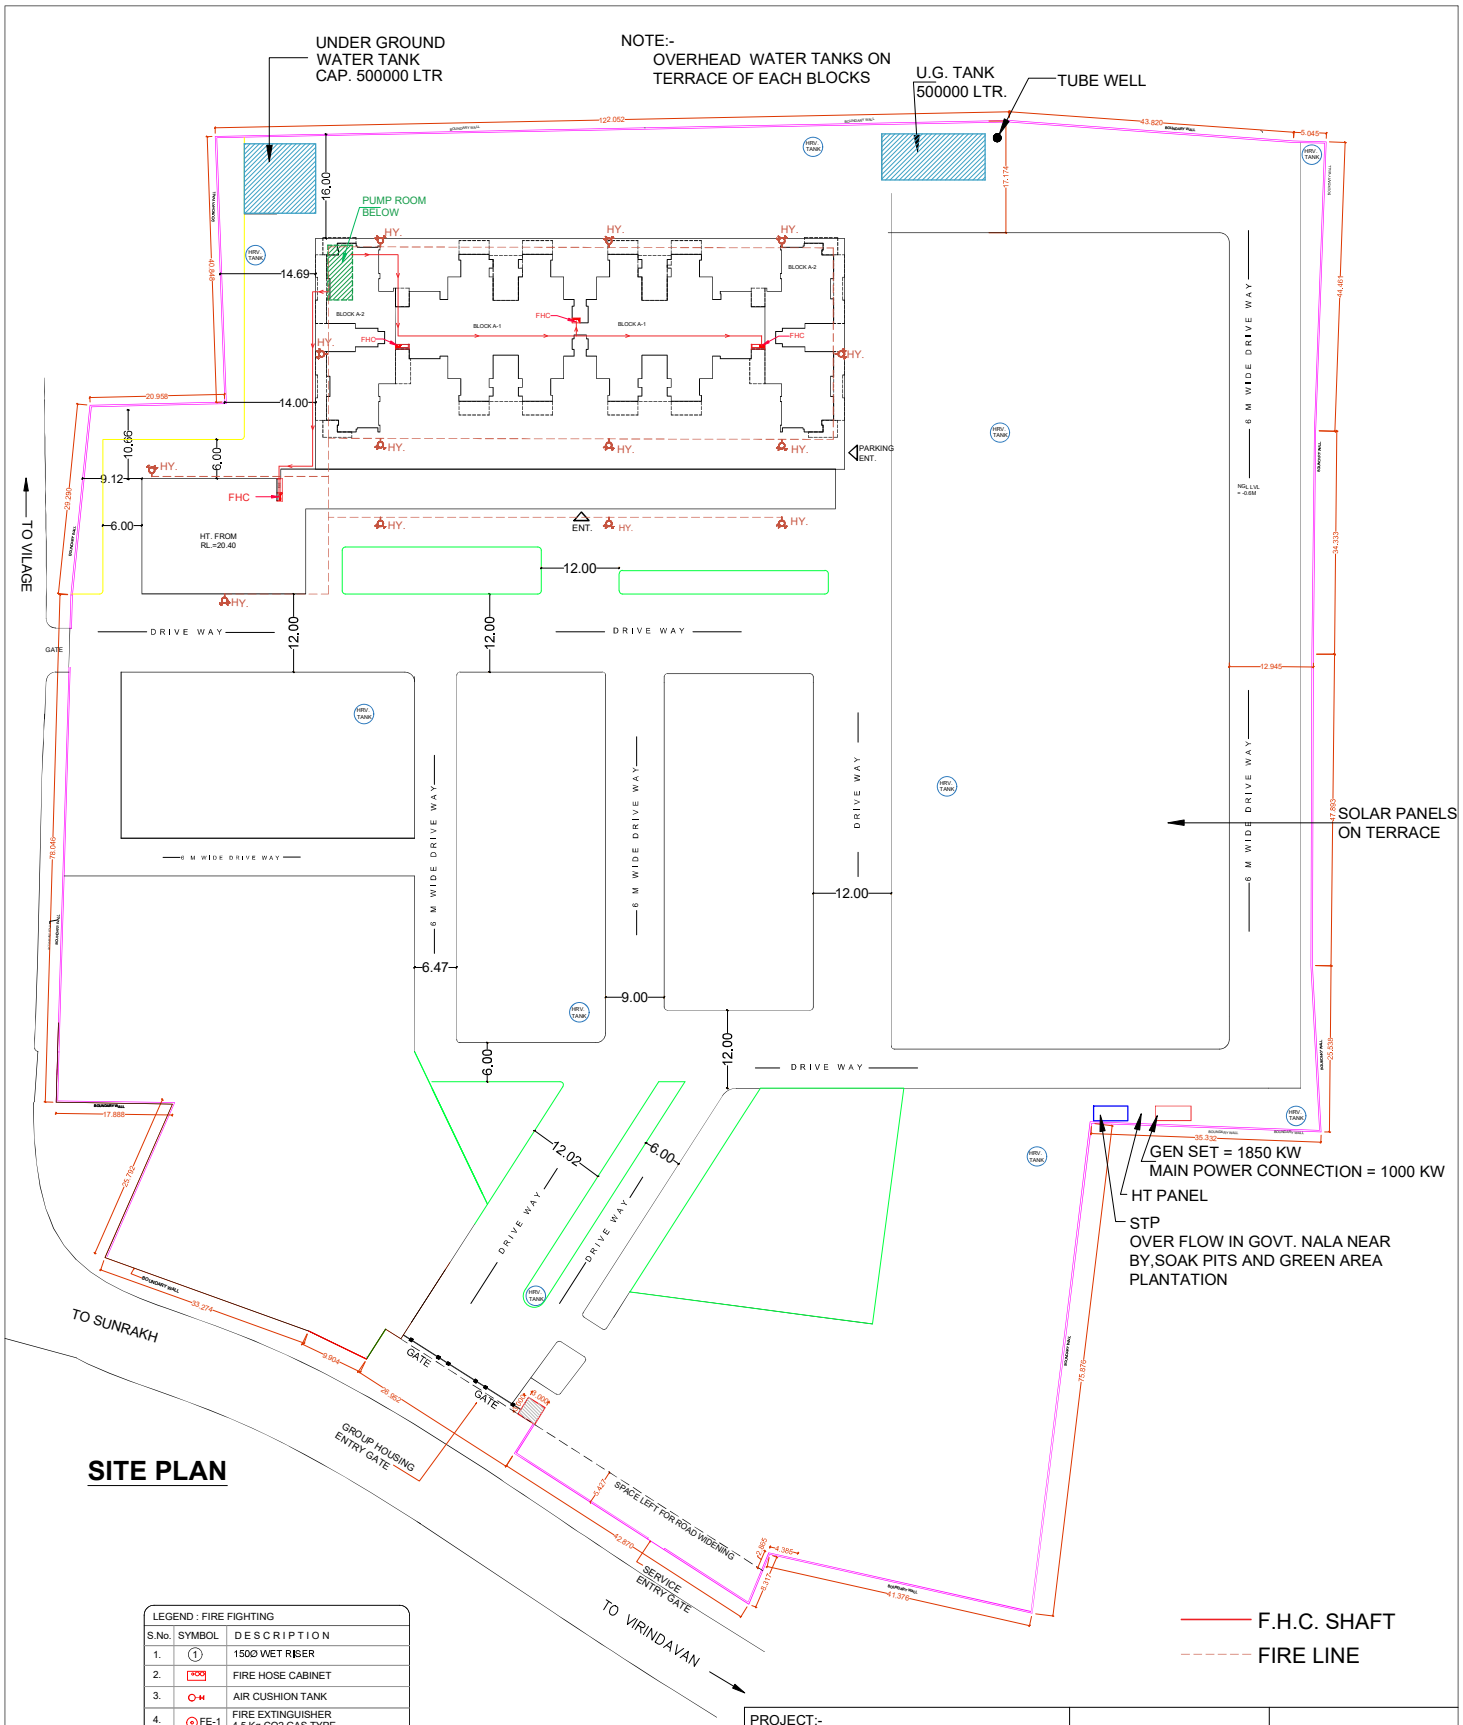

SITE PLAN

LEGEND : FIRE FIGHTING		
S.No.	SYMBOL	DESCRIPTION
1.	1	150Ø WET RISER
2.	FHC	FIRE HOSE CABINET
3.		AIR CUSHION TANK
4.	FE-1	FIRE EXTINGUISHER 4.5 Kg CO2 GAS TYPE
5.	FE-2	FIRE EXTINGUISHER 6 KG. DRY CHEMICAL POWDER TYPE
6.	C	CO2 CYLINDER
7.		FIRE WATER LINE FOR SPRINKLER SYSTEM
8.		SPRINKLER

LEGEND : (Fire Alarm System)			
S.No.	SYMBOL	DESCRIPTION	POSITION
1.		MANUAL CALL POINT (BREAK GLASS TYPE)	1050
2.		TALK BACK UNIT	1200
3.		ELECTRONIC HOOTER	2250
4.		SPEAKER	2250
5.	HY.	HYDRANT.	

PROJECT:-

PROP.ADDITIONS & ALTERNATIONS IN GROUP HOUSINGS FOR M/S EXPRESS TOWERS PVT.LTD. M/S HARE KRISHNA ORCHID AT KHASRA NOS. 1182,1183,1159,1160 VILLAGE SUNRAKH, VRINDAVAN, MATHURA , U.P.

SHEET TITLE :

FIRE FIGHTING LAYOUT

BRIJ AGARWAL
B. Arch. M.C.A.
ARCHITECT
CA - 86 - 10154
ARCHITECT'S SIGN

RAMESH CHANDER GOEL
Digitally signed by RAMESH CHANDER GOEL
Date: 2025.12.30 15:41:39 +05'30'

R.C. GOYAL
DIRECTOR :
EXPRESS TOWERS PVT. LTD.
OWNER'S SIGN

ARCHITECTS :

\\server\d\1.jpg

ISO 9001 – 2008 CERTIFIED

BRIJ (INDIA) ARCHITECTS
F-89, GREEN PARK, NEW DELHI -16.
e-mail id : biarch@rediffmail.com
www.atwin.in

DATE :

SCALE :

DEALT BY :

NORTH:

SHEET NO.

TOTAL SHEETS