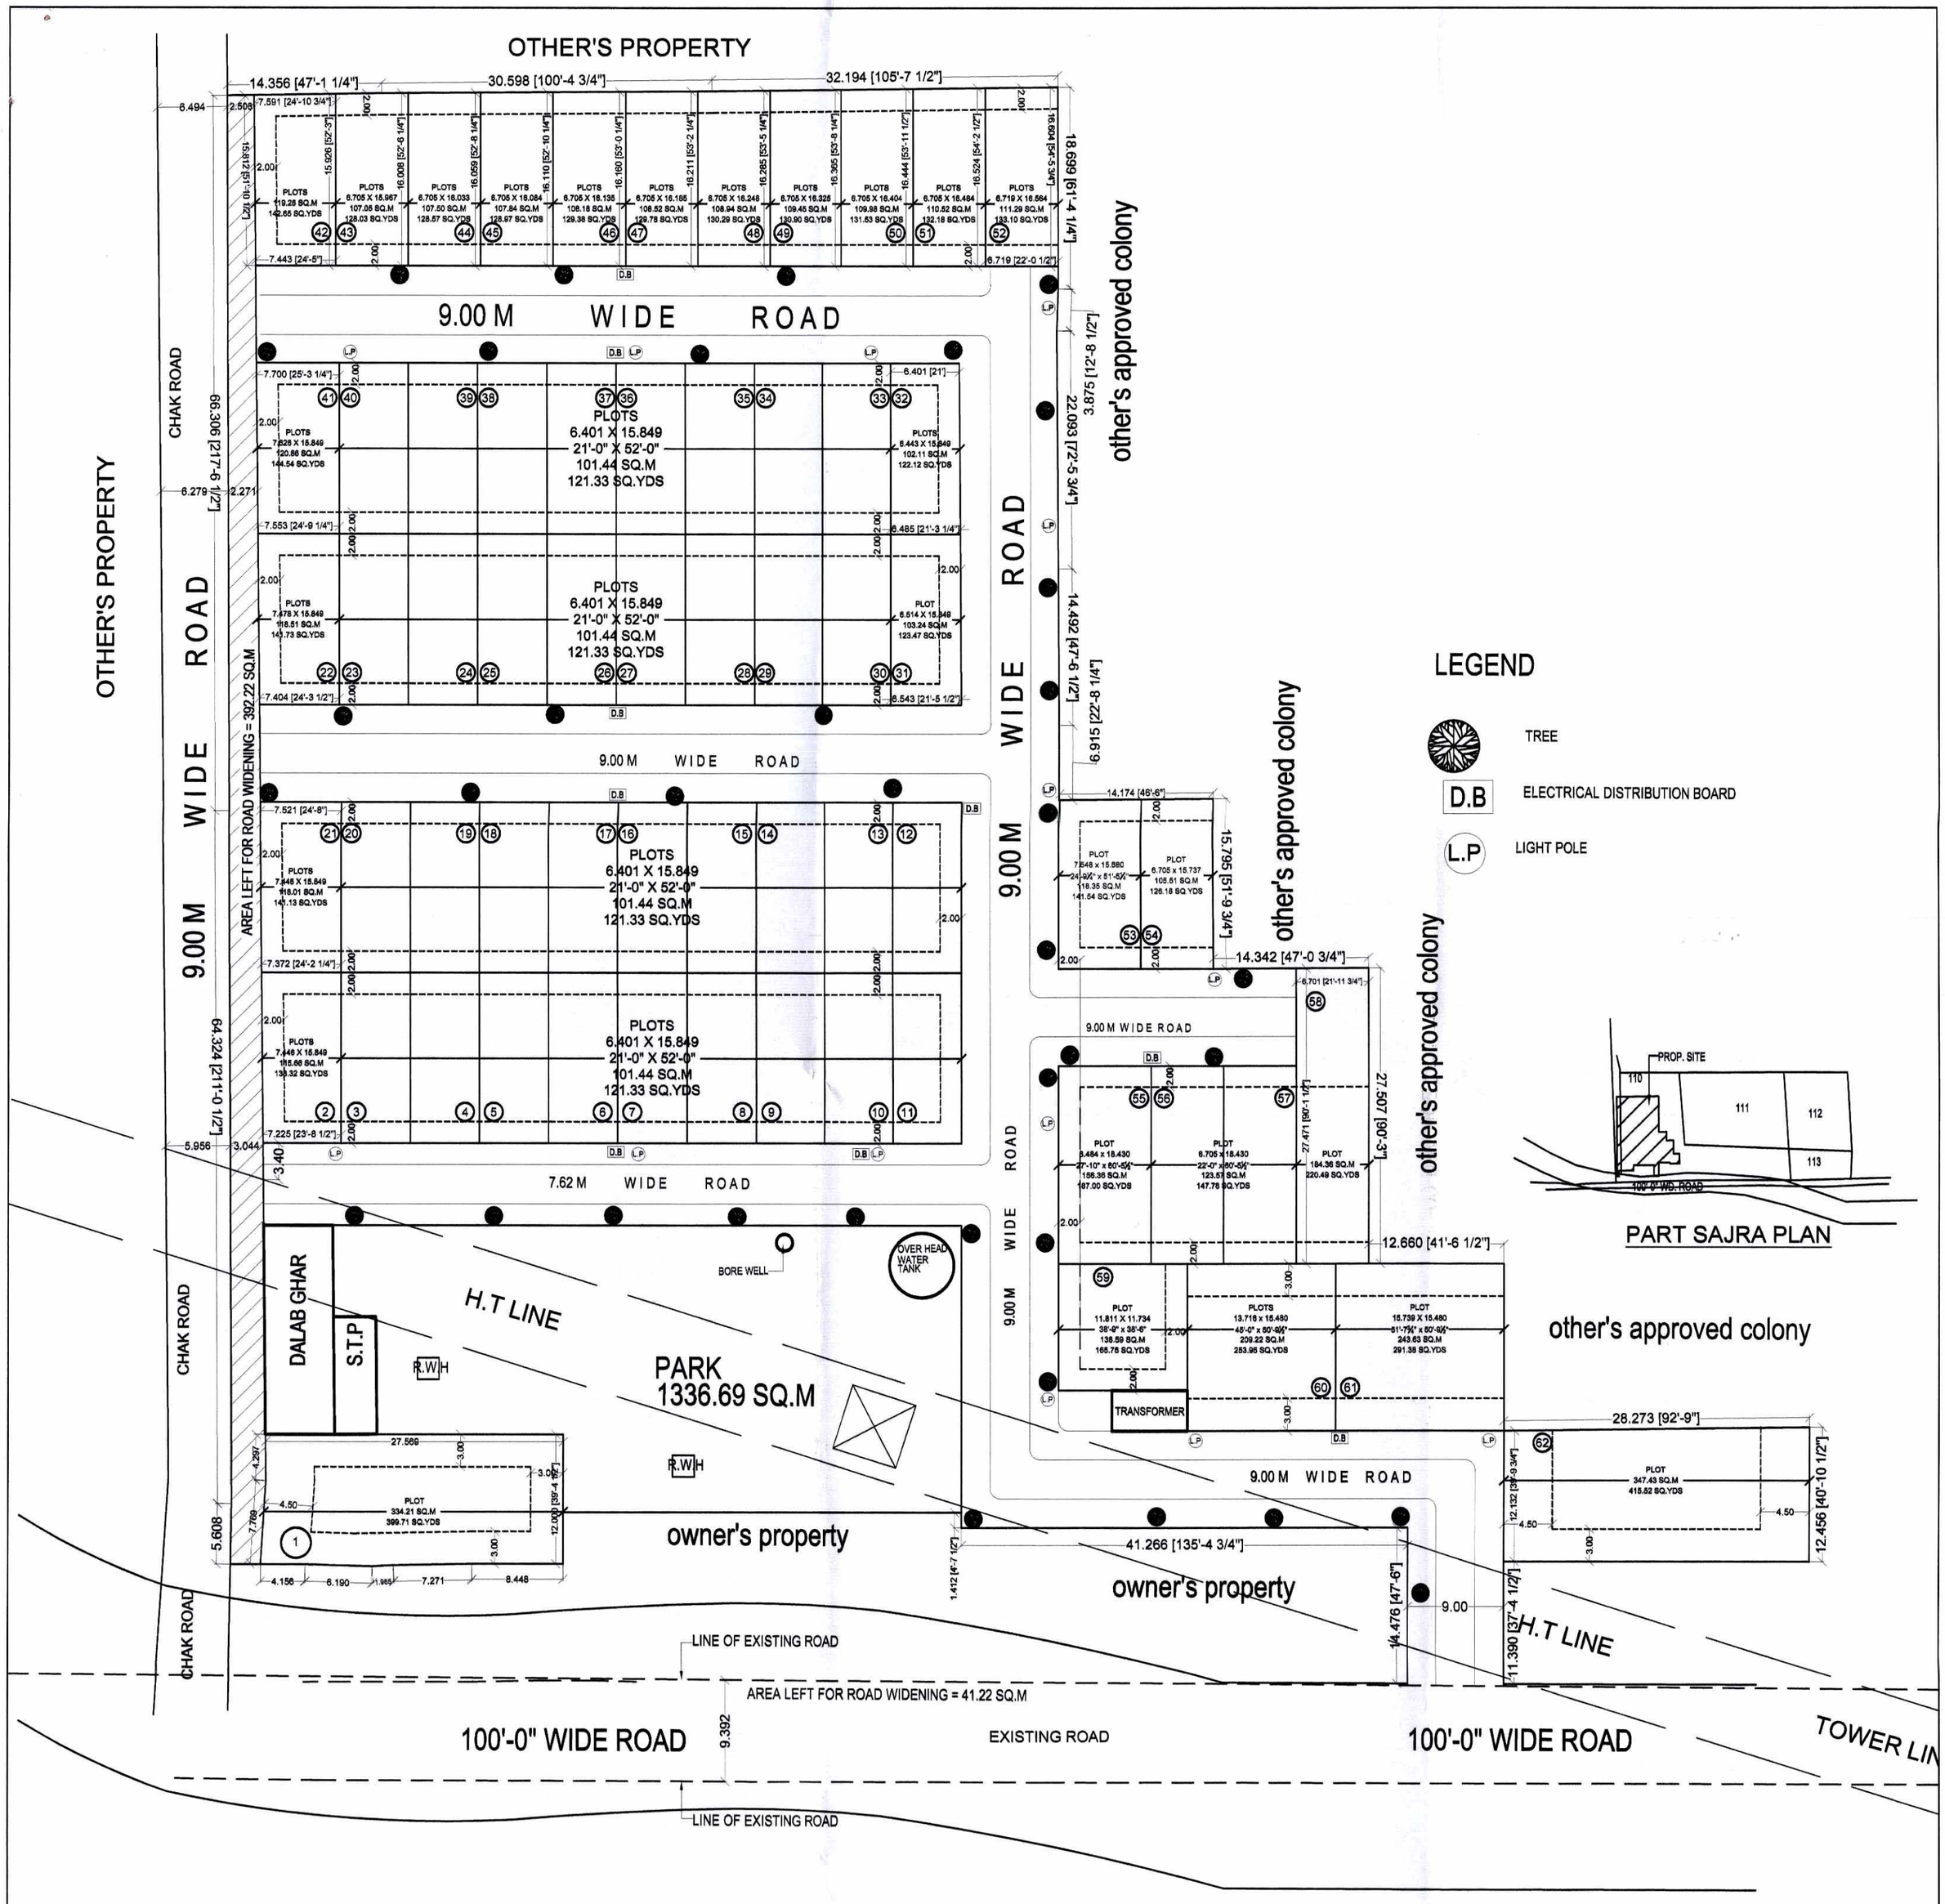

TRANSFORMER,DALABGHAR,OVER HEAD WATER TANK,BOREWELLLIGHT POLE, ELECTRICAL DISTRIBUTION BOARD & PLANTATION PLAN

SCALE -:(1:300)

DRG. TITLE:

LAYOUT PLAN

NORTH	SCALE	DRG. NO.
	1:300	3

OWNER'S-: BANKEY BIHARI AWAS PVT LTD.

DIRECTOR-: MR. ANU GUPTA

SIGN OF DIRECTOR

ARCHITECT'S -:

INNOVATIVE DESIGN DESTINATION

ARCHITECTURE WITH SPIRIT....

165-166 JAIPUR HOUSE MARKET , AGRA

PROJECT:

EXISTING LAYOUT PLAN ON KH. NO.- 110 FOR 'VIHAAN GREEN' ,
SITUATED AT MAUZA JAGANPUR,
DAYALBAGH , AGRA