SEWERAGE LAYOUT PLAN

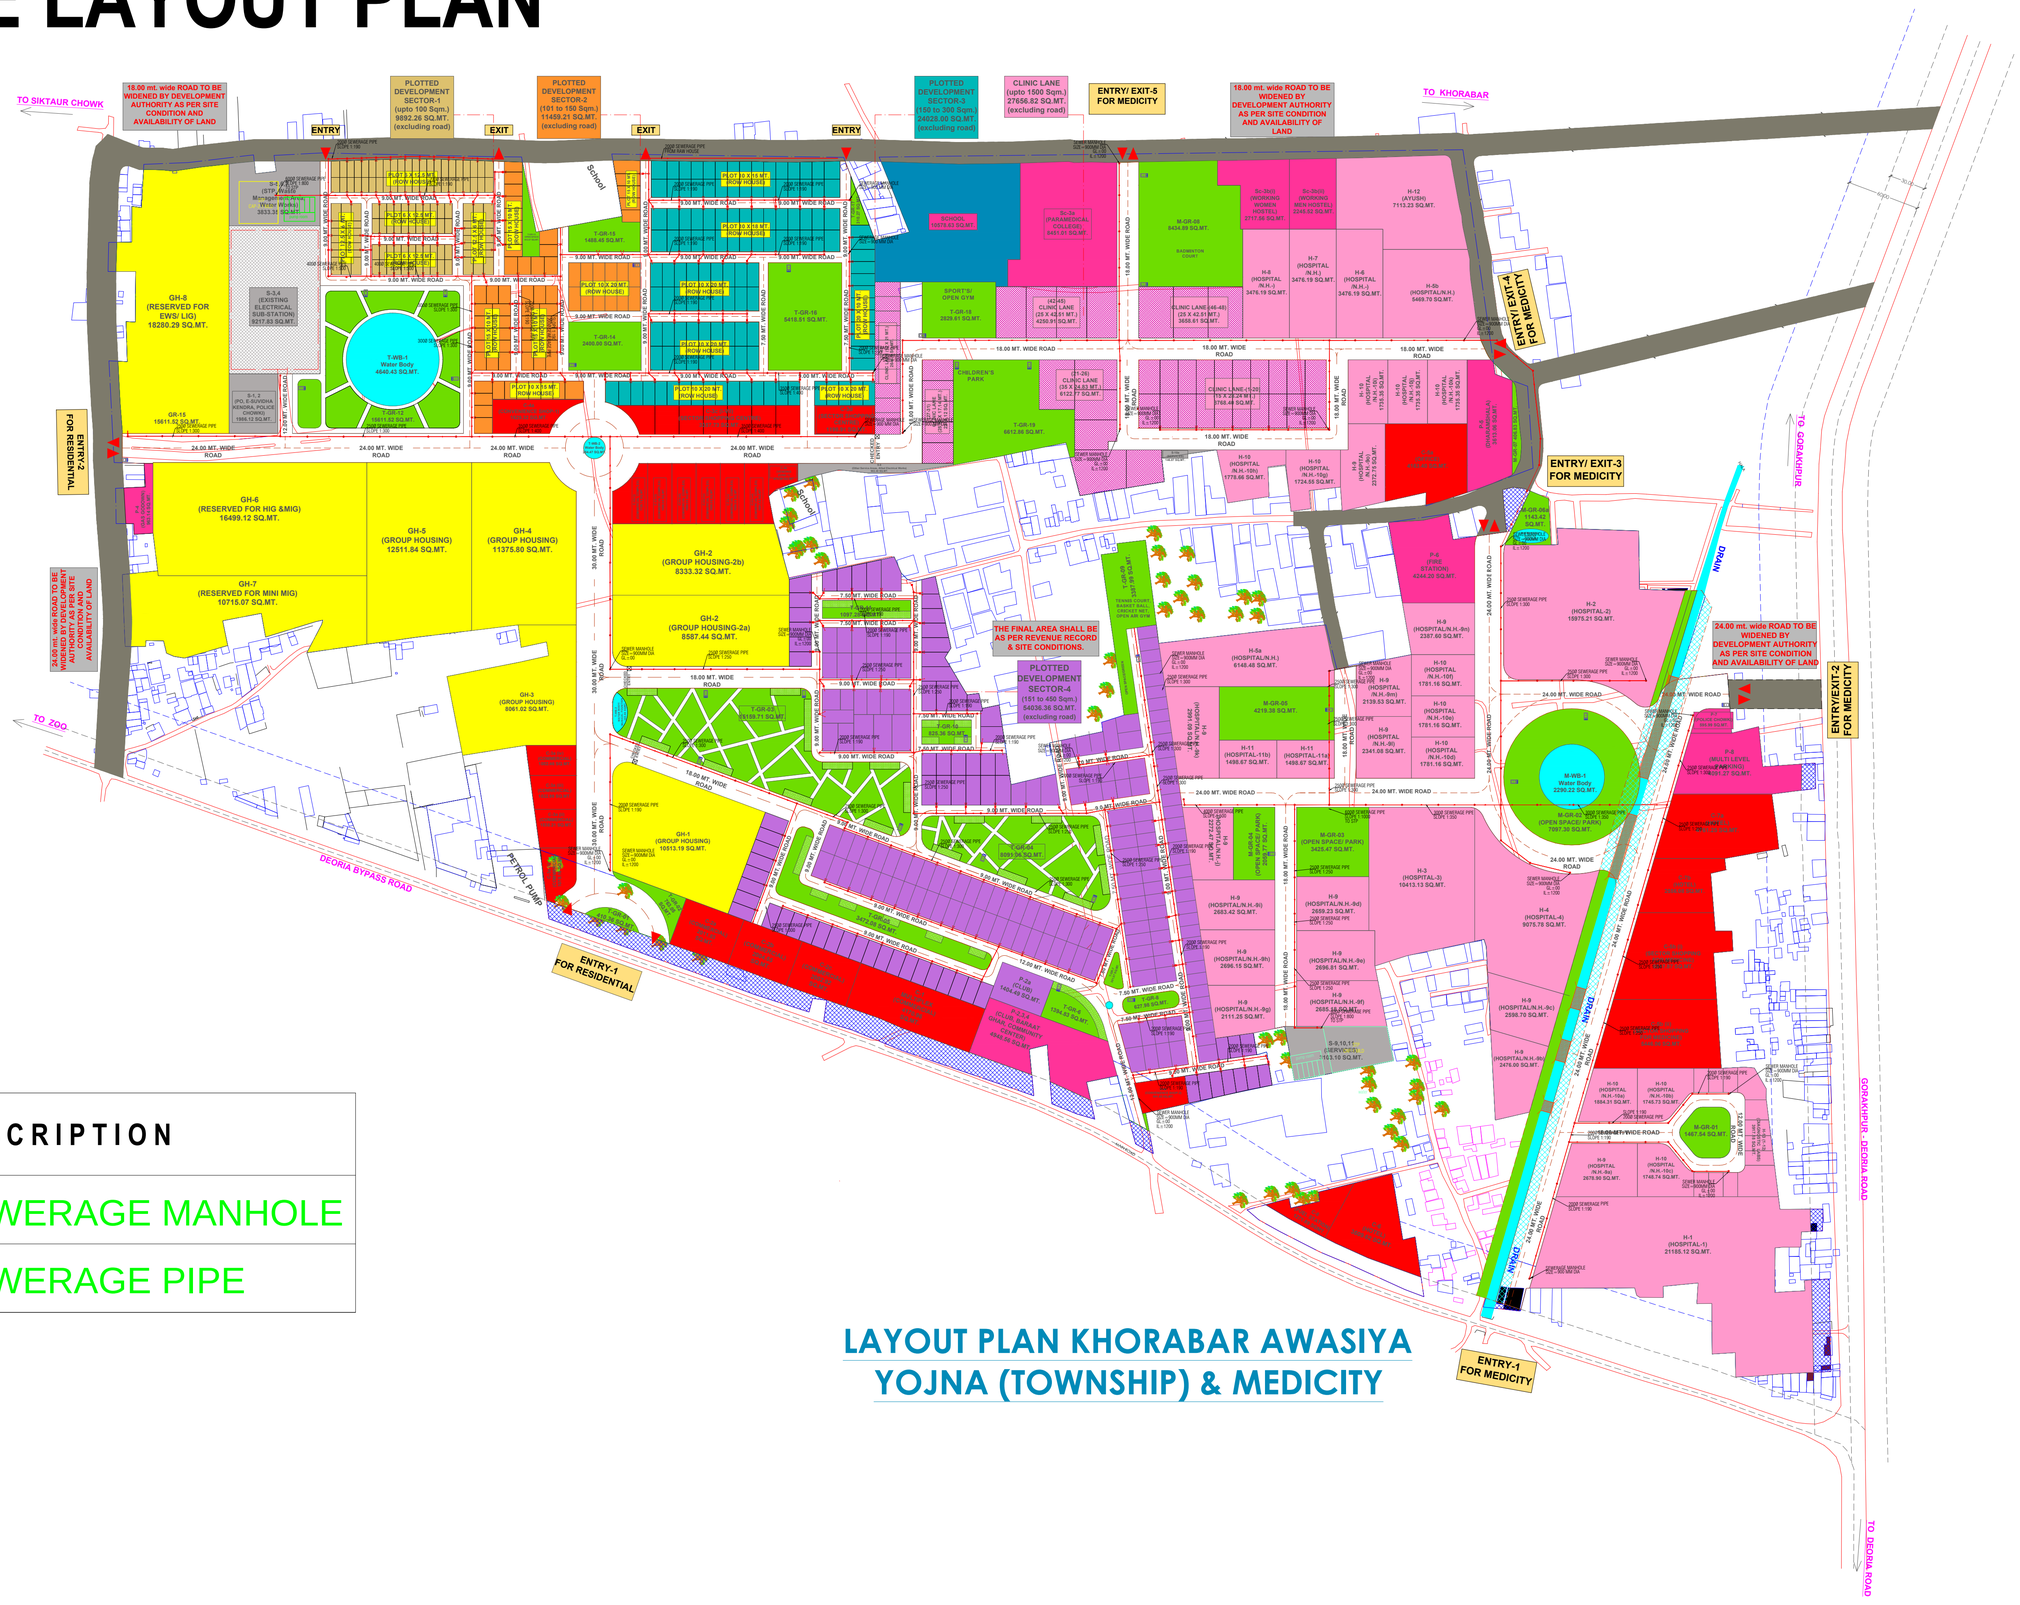

LEGEND :

S. No.	SYMBOL	DESCRIPTION
1.	MH	SEWERAGE MANHOLE
2.		SEWERAGE PIPE

LAYOUT PLAN KHORABAR AWASIYA YOJNA (TOWNSHIP) & MEDICITY