PRODUCED BY AN AUTODESK EDUCATIONAL PRODUCT

Project Title :PROPOSED GROUP HOUSING AFFORDABLE BUILDING PLAN ON PVT. PLOT NO.-2 & KHASRA NO. 207 SITUATED AT VILLAGE- HAFIZABAD MEWLA, DELHI ROAD MEERUT, OWNER:- MS MEERUT INFRATECH PVT. LTD. (THROUGH DIRCTOR) SH. VISHAL JINDAL S/O SH. MAHESH CHAND JINDAL & SH. VINOD GOEL S/O LATE SH. RAGHUWAR DAYAL. WE WILL PAY SHELTER FEES AGAINST EWS/LIG UNITS.
1. The plot is vacant at site 2. FLAT NO.- 104(SPLIT A104),204(SPLIT A 204),304(SPLIT A 304),404(SPLIT A 404),504(SPLIT A 504),604(SPLIT A 604),704(SPLIT A 704), 804(SPLIT A 804) & FLAT NO.- 105(SPLIT A105),205(SPLIT A 205),305(SPLIT A 305),405(SPLIT A 405),505(SPLIT A 505),605 (SPLIT A 605),705(SPLIT A 705) TOTAL NOS. 15 FLAT OF LIST FOR MORTGAGED IN FAVOUR OF MDA

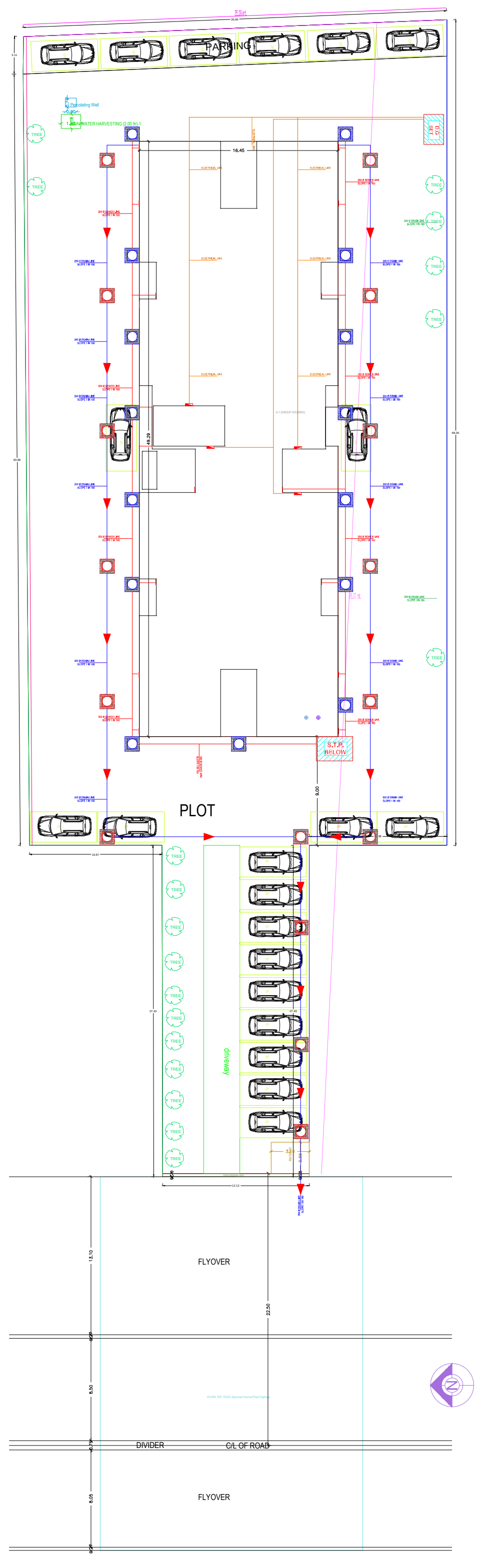

SITE PLAN

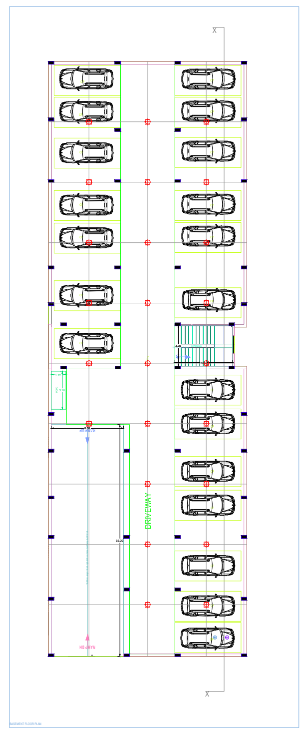

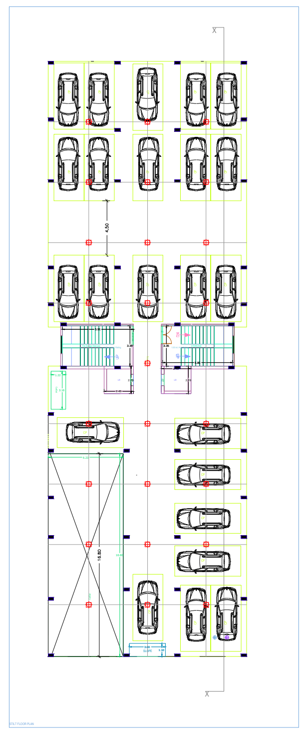

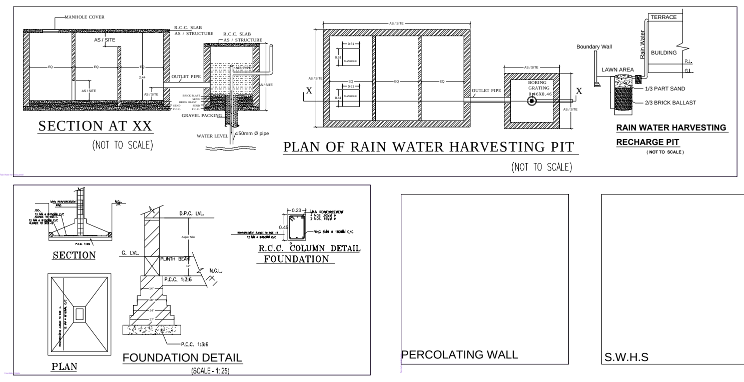

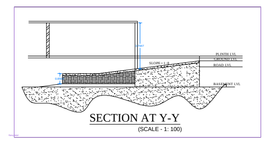

PERCOLATING WALL

S.W.H.S

PARKING PLAN
(NOT TO SCALE)

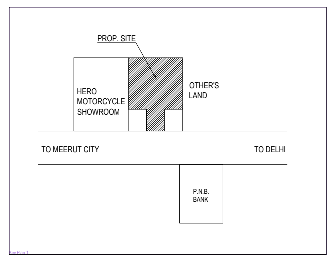

PARKING

PARKING REQUIRED

NOS. OF TOTAL PROPOSED UNIT = 64 NOS.
CARPET AREA OF EVERY PROPOSED UNIT IS LESS THAN 75.00 SQM. HENCE REQD.
PARKING IS 1 ECS PER UNIT= 64 ECS

PARKING PROVIDED
TOTAL = 64 ECS

NOTE:-
FLAT NO. OF LIST FOR MORTGAGED IN FAVOUR OF MDA

GROUND FLOOR TO SEVENTH FLOOR:-
FLAT NO.- 104(SPLIT A104),204(SPLIT A 204),304(SPLIT A 304),404(SPLIT A 404),504(SPLIT A 504), 604(SPLIT A 604),704(SPLIT A 704), 804(SPLIT A 804)
1NO. OF FLAT COVERED AREA= 77.33 SQM.
8NO. OF FLAT COVERED AREA= 77.33 x8 = 618.64 SQM.

GROUND FLOOR TO SIXTH FLOOR:-
FLAT NO.- 105(SPLIT A105),205(SPLIT A 205),305(SPLIT A 305),405(SPLIT A 405),505(SPLIT A 505), 605(SPLIT A 605),705(SPLIT A 705)
1NO. OF FLAT COVERED AREA= 73.69 SQM.
7NO. OF FLAT COVERED AREA= 73.69 x7 =515.83 SQM.
TOTAL FLAT COVERED AREA= 618.64+515.83=1134.47 SQM.

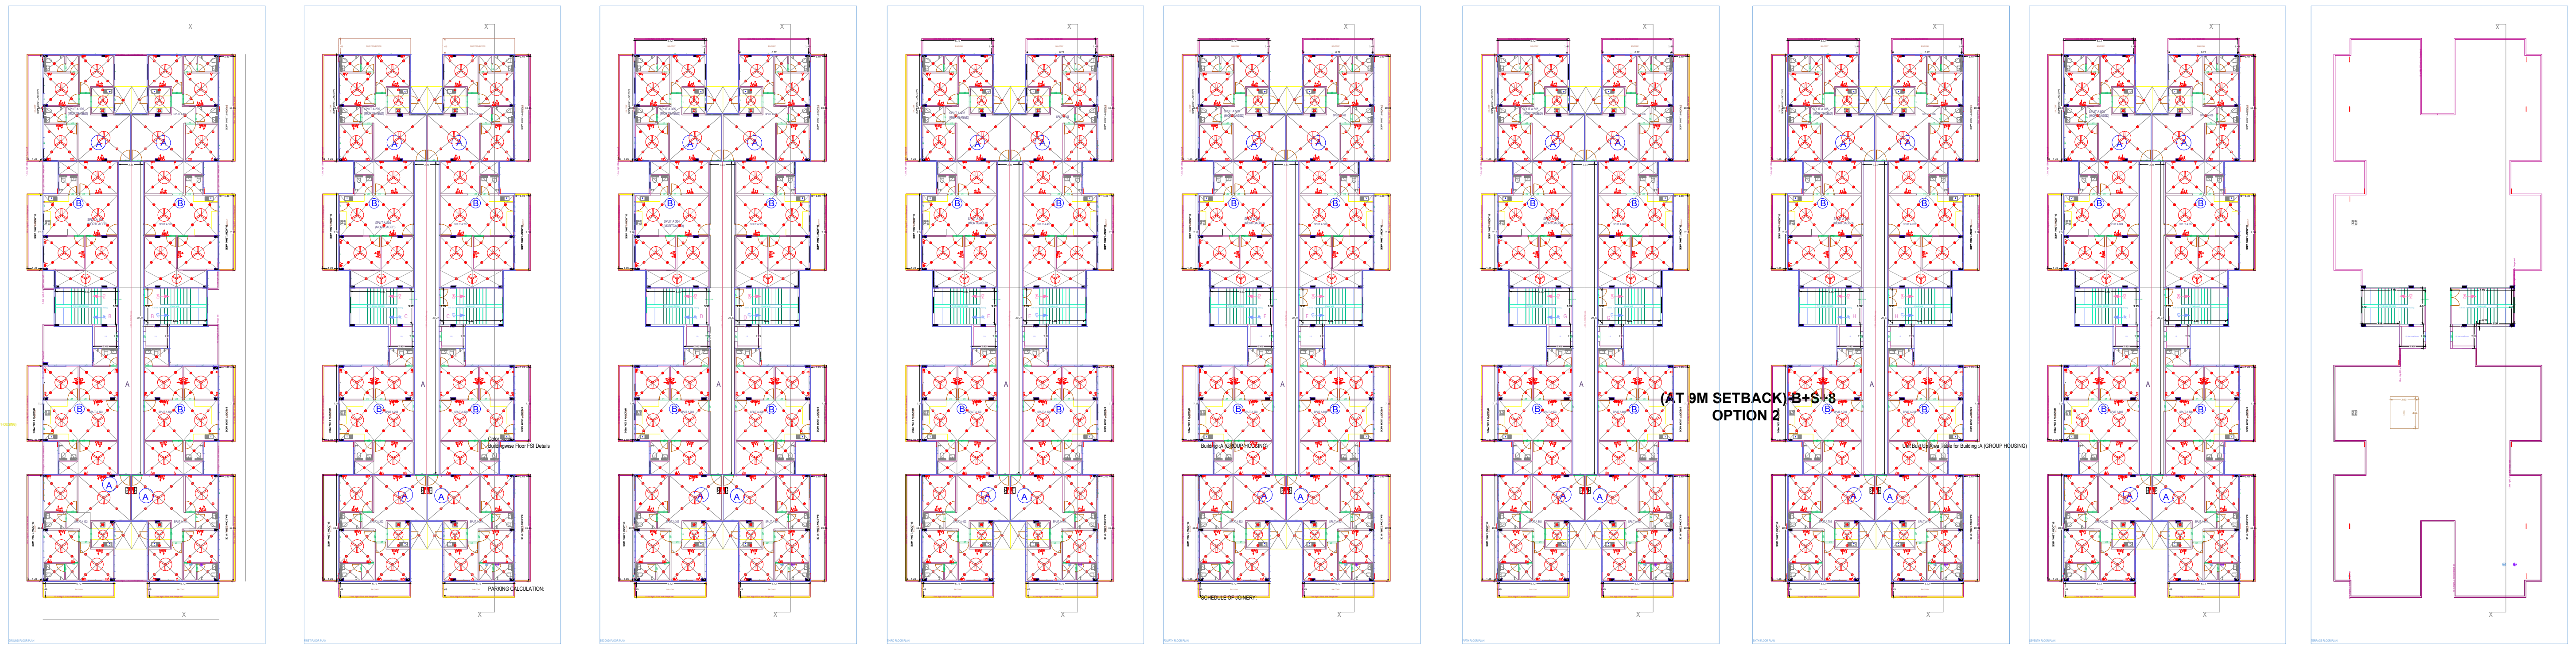

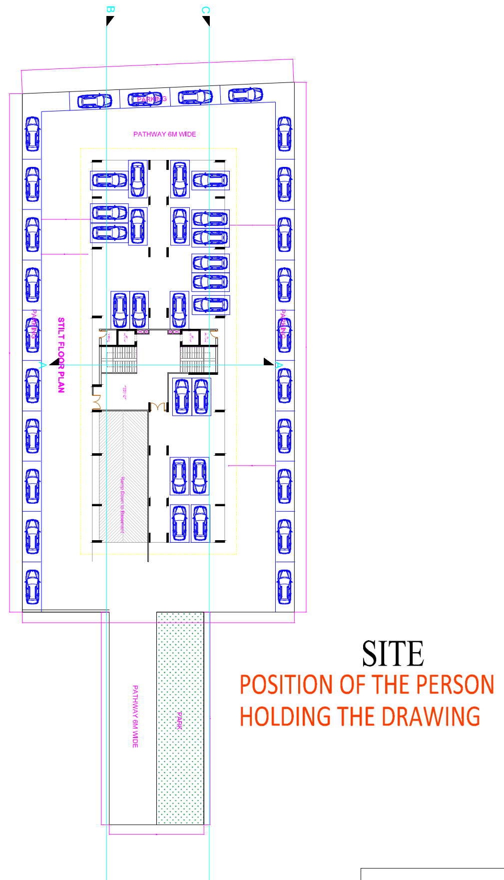

KEY-PLAN

A	AREA STATEMENT	VERSION NO.: 1.0.36 VERSION DATE: 29/12/2022			
	PROJECT DETAIL :				
	Application No. :Local Run	Plot Use :Residential			
	Nature of Permission :New	Plot SubUse :Group Housing			
	Authority :Meerut Development Authority	Land Use Zone :Residential use Zone			
	Authority Grade :Development Authority (DA)	Land SubUse Zone :Residential Zone			
	Authority Class :Category B	City Survey No : -			
	Application Type :General Proposal	Final Plot No : -			
	Project Type :Group Development	Plot/SubPlot No : -			
	Location :Undeveloped Area	Revenue Survey No/Survey No : -			
	SubLocation :Metro City Area	Original Plot No : -			
	Name Of Road : -	Block No : -			
	Ward : -	TP/DTP scheme No : -			
		AbuttingRoadWidth : -			
	AREA DETAILS :	Sq.Mts.	I. List of Drawing		No. of Copies
1.	Area of Plot As per record	-			
	(a) 7/12	2880.56			
	(b) Hissa Form	-			
	(c) F Form	2880.56			
	(h) Property Card and Sketch	2880.56			
	As per site Drawing	2689.19			
	Area of Plot Considered	2880.56			
2.	Deduction for				
	(a)Proposed roads	3.09			
	Road Widening Area	3.09			
	(b)Any reservations	0.00			
	Total(a + b)	3.09			
3.	Net Area of plot (1 - 2) AREA OF PLOT	2877.47	II.		
4.	% of Deduction for Balance Plot Area	3.09	Ref. Description of last approved plans (if any)	Date :	
	Balance area of Plot(1 - 4)	2877.47			
	Plot Area for Coverage	2877.47			
	Plot Area for FSI	2877.47			
6.	Total Built up area permissible at:		III.		
	b. All Floors				
	Proposed Area at:		IV. North Line	Scale	Remarks

Floor	Proposed Built up	Existing Built up	Proposed F.S.I	Existing F.S.I
Basement Floor...	803.37	0.00	16.14	0.00
Stilt Floor...	1008.31	0.00	0.00	0.00
Ground Floor...	838.58	0.00	696.06	0.00
First Floor...	842.50	0.00	688.79	0.00
Second Floor...	862.59	0.00	688.79	0.00
Third Floor...	862.59	0.00	688.79	0.00
Fourth Floor...	862.59	0.00	688.79	0.00
Fifth Floor...	862.59	0.00	688.79	0.00
Sixth Floor...	862.59	0.00	688.79	0.00
Seventh Floor...	862.59	0.00	688.79	0.00
Terrace Floor...	54.63	0.00	0.00	0.00
Total:	8722.93	0.00	5533.73	0.00
AccessoryUse Area Added in BuiltUp Area:				8.18
Total BuiltUp Area:				8731.11

B.	Balcony area statement :		V. CERTIFICATE : i) Existing Structure and adjoining property is seen by me and necessary precaution will be taken for smooth working without any damage to existing work. Manhole connection is possible and is verified by me. ii) Certified that the plot under reference was Surveyed by me on ___________and the dimensions of sides etc. of plot state on plan are as measure on site and the area so worked out tallies with the area stated in document of ownership/T.P record. Architect/Engineer/Surveyor Signature.
1.	Proposed Balcony Area All floor	0.00	
2.	Excess Balcony Area (Total)	-	
C.	Tenement Statement		
1.	Area for Tenement		
2.	Tenement Permissible at:		
	G.F.		
	All Floors		
3.	Tenement Existing At:		
	G.F.	0.00	
	All Floors	0.00	
4.	Tenement Proposed At:		
	G.F.	0.00	
	All Floors	0.00	
5.	Total Tenements (3 + 4)	0	
D.	Tenement Particulars		VI. SIGNATORIES
1.	Nos. of Rooms per Tenement		Signatory / Signature / Name and Address with Regn. No.
2.	Toilet Units provided for Tenement		
3.	Tenement Floor Area		
E.	Parking Statement		Owner
1.	Parking Space Required as per Regulations:		Architect/
2.	Proposed Parking Space:	2272.58	Engineer/
3.	Loading Unloading Area:		Surveyor

COLOR INDEX
- PLOT BOUNDARY
- ABUTTING ROAD
- PROPOSED WORK (COVERAGE AREA)
- EXISTING (To be retained)
- EXISTING (To be demolished)

Floor Name	A (GROUP HOUSING) Proposed Built Up Area (Sq.mt.)	A (GROUP HOUSING) Proposed FSI Area (Sq.mt.)	Total Proposed Built Up Area (Sq.mt.)	Total FSI Area (Sq.mt.)
Basement Floor...	1082.23	16.14	1082.23	16.14
Stilt Floor...	1120.11	0.00	1120.11	0.00
Ground Floor...	715.89	696.06	715.89	696.06
First Floor...	715.89	688.79	715.89	688.79
Second Floor...	715.89	688.79	715.89	688.79
Third Floor...	715.89	688.79	715.89	688.79
Fourth Floor...	715.89	688.79	715.89	688.79
Fifth Floor...	715.89	688.79	715.89	688.79
Sixth Floor...	715.89	688.79	715.89	688.79
Seventh Floor...	715.89	688.79	715.89	688.79
Terrace Floor...	54.64	0.00	54.64	0.00
Total :	7984.10	5533.73	7984.10	5533.73

Use Type	Car No	Car Area	Total Parking Area No	Total Parking Area Area
Residential	64	880.00	64	880.00
Total	64	880.00	64	880.00

SETBACK DETAIL:

Building / Wing Name	Road Name	Front Margin	Rear Margin	Side1 Margin	Side2 Margin
A-1 (GROUP HOUSING)	ROAD WIDENING AREA	36.18	9.05	9.00	9.00

BASEMENT SETBACK DETAIL:

Building / Wing Name	Road Name	Front Margin	Rear Margin	Side1 Margin	Side2 Margin
A-1 (GROUP HOUSING)	ROAD WIDENING AREA	36.18	9.05	9.00	9.00

FSI & Tenement Details (Table 4c-1)

Building	No. of Same Bldg	Total Built Up Area (Sq.mt.)	Mumty	Lift	Lift Machine	Balcony	Ramp	Parking	Proposed FSI Area Resi.	Add Area In FSI Stair	Total FSI Area (Sq.mt.)	Tnmt (No.)	Carpet Area other than Tenement
A (GROUP HOUSING)	1	8722.93	241.36	89.52	11.19	1102.06	115.21	1904.87	5517.59	16.14	5533.73	64	347.52
Grand Total :	1	8722.93	241.36	89.52	11.19	1102.06	115.21	1904.87	5517.59	16.14	5533.73	64	347.52

SCHEDULE OF JOINERY:

Floor Name	Total Built Up Area (Sq.mt.)	Mumty	Lift	Lift Machine	Balcony	Ramp	Parking	Proposed FSI Area Resi.	Add Area In FSI Stair	Total FSI Area (Sq.mt.)	Tnmt (No.)	Carpet Area other than Tenement
Basement Floor...	803.37	0.00	0.00	0.00	0.00	115.21	947.03	0.00	16.14	16.14	00	0.00
Stilt Floor...	1008.31	39.28	11.19	0.00	0.00	0.00	957.84	0.00	0.00	0.00	00	0.00
Ground Floor...	838.58	19.83	0.00	0.00	122.69	0.00	0.00	696.06	0.00	696.06	08	43.44
First Floor...	842.50	19.83	11.19	0.00	122.69	0.00	0.00	688.79	0.00	688.79	08	43.44
Second Floor...	862.59	19.83	11.19	0.00	142.78	0.00	0.00	688.79	0.00	688.79	08	43.44
Third Floor...	862.59	19.83	11.19	0.00	142.78	0.00	0.00	688.79	0.00	688.79	08	43.44
Fourth Floor...	862.59	19.83	11.19	0.00	142.78	0.00	0.00	688.79	0.00	688.79	08	43.44
Fifth Floor...	862.59	19.83	11.19	0.00	142.78	0.00	0.00	688.79	0.00	688.79	08	43.44
Sixth Floor...	862.59	19.83	11.19	0.00	142.78	0.00	0.00	688.79	0.00	688.79	08	43.44
Seventh Floor...	862.59	19.83	11.19	0.00	142.78	0.00	0.00	688.79	0.00	688.79	08	43.44
Terrace Floor...	54.63	43.44	0.00	11.19	0.00	0.00	0.00	0.00	0.00	0.00	00	0.00
Total :	8722.93	241.36	89.52	11.19	1102.06	115.21	1904.87	5517.59	16.14	5533.73	64	347.52
Total Number of Same Buildings :	1											
Total :	8722.93	241.36	89.52	11.19	1102.06	115.21	1904.87	5517.59	16.14	5533.73	64	347.52

Balcony Calculation Table

BUILDING NAME	NAME	LENGTH	HEIGHT	NOS
A (GROUP HOUSING)	d3	0.56	2.10	08
A (GROUP HOUSING)	d3	0.66	2.10	08
A (GROUP HOUSING)	d1	0.76	2.10	104
A (GROUP HOUSING)	d3	0.76	2.10	96
A (GROUP HOUSING)	d2	0.76	2.10	16
A (GROUP HOUSING)	d1	0.90	2.10	24
A (GROUP HOUSING)	d2	0.91	2.10	28
A (GROUP HOUSING)	d1	0.91	2.10	24
A (GROUP HOUSING)	d1	0.99	2.10	224
A (GROUP HOUSING)	d1	1.07	2.10	64
A (GROUP HOUSING)	d1	1.10	2.10	32
A (GROUP HOUSING)	d	1.52	2.10	01
A (GROUP HOUSING)	FIRE-DOOR	1.64	2.10	10
A (GROUP HOUSING)	d	1.64	2.10	09
Total	-	-	-	648

BUILDING NAME	NAME	LENGTH	HEIGHT	NOS
A (GROUP HOUSING)	V	0.60	1.00	08
A (GROUP HOUSING)	V	0.61	1.00	88
A (GROUP HOUSING)	W3	0.61	2.10	32
A (GROUP HOUSING)	W3	0.76	2.10	32
A (GROUP HOUSING)	V3	0.91	1.00	16
A (GROUP HOUSING)	W1	0.94	2.10	08
A (GROUP HOUSING)	W3	1.00	2.10	16
A (GROUP HOUSING)	W2	1.07	2.10	16
A (GROUP HOUSING)	W2	1.17	2.10	08
A (GROUP HOUSING)	W4	1.22	2.10	40
A (GROUP HOUSING)	W9	1.23	2.10	16
A (GROUP HOUSING)	W3	1.23	2.10	16
A (GROUP HOUSING)	W2	1.27	2.10	08
A (GROUP HOUSING)	W5	1.30	2.10	08
A (GROUP HOUSING)	W	1.44	2.75	32
A (GROUP HOUSING)	W1	1.50	2.10	85
A (GROUP HOUSING)	W4	1.52	2.10	32
A (GROUP HOUSING)	W8	1.55	2.10	16
A (GROUP HOUSING)	W5	1.56	2.10	16
A (GROUP HOUSING)	W1	1.61	2.10	16
Total	-	-	-	509

FLOOR	SIZE	AREA	TOTAL AREA
FIFTH FLOOR PLAN	1.49 X 10.01 X 2 X 1	29.90	142.76
	1.49 X 6.72 X 2 X 1	20.08	
	1.49 X 7.16 X 2 X 1	21.40	
	1.50 X 10.01 X 2 X 1	29.90	
	1.50 X 6.72 X 2 X 1	20.08	
	1.50 X 7.16 X 2 X 1	21.40	
FIRST FLOOR PLAN	1.49 X 10.01 X 2 X 1	29.90	122.68
	1.49 X 7.16 X 2 X 1	21.40	
	1.50 X 10.01 X 2 X 1	29.90	
	1.50 X 6.72 X 2 X 1	20.08	
	1.50 X 7.16 X 2 X 1	21.40	
FOURTH FLOOR PLAN	1.49 X 10.01 X 2 X 1	29.90	142.76
	1.49 X 6.72 X 2 X 1	20.08	
	1.49 X 7.16 X 2 X 1	21.40	
	1.50 X 10.01 X 2 X 1	29.90	
	1.50 X 6.72 X 2 X 1	20.08	
	1.50 X 7.16 X 2 X 1	21.40	
GROUND FLOOR PLAN	1.49 X 10.01 X 2 X 1	29.90	122.68
	1.49 X 7.16 X 2 X 1	21.40	
	1.50 X 10.01 X 2 X 1	29.90	
	1.50 X 6.72 X 2 X 1	20.08	
	1.50 X 7.16 X 2 X 1	21.40	
SECOND FLOOR PLAN	1.49 X 10.01 X 2 X 1	29.90	142.76
	1.49 X 6.72 X 2 X 1	20.08	
	1.49 X 7.16 X 2 X 1	21.40	
	1.50 X 10.01 X 2 X 1	29.90	
	1.50 X 6.72 X 2 X 1	20.08	
	1.50 X 7.16 X 2 X 1	21.40	
SEVENTH FLOOR PLAN	1.49 X 10.01 X 2 X 1	29.90	142.76
	1.49 X 6.72 X 2 X 1	20.08	
	1.49 X 7.16 X 2 X 1	21.40	
	1.50 X 10.01 X 2 X 1	29.90	
	1.50 X 6.72 X 2 X 1	20.08	
	1.50 X 7.16 X 2 X 1	21.40	
SIXTH FLOOR PLAN	1.49 X 10.01 X 2 X 1	29.90	142.76
	1.49 X 6.72 X 2 X 1	20.08	
	1.49 X 7.16 X 2 X 1	21.40	
	1.50 X 10.01 X 2 X 1	29.90	
	1.50 X 6.72 X 2 X 1	20.08	
	1.50 X 7.16 X 2 X 1	21.40	
THIRD FLOOR PLAN	1.49 X 10.01 X 2 X 1	29.90	142.76
	1.49 X 6.72 X 2 X 1	20.08	
	1.49 X 7.16 X 2 X 1	21.40	
	1.50 X 10.01 X 2 X 1	29.90	
	1.50 X 6.72 X 2 X 1	20.08	
	1.50 X 7.16 X 2 X 1	21.40	
Total	-	-	1101.92

Floor	Name	Unit Built Up Area Type	Gross Unit Built Up Area	Deductions Lift	Unit Built Up Area	Window	External Wall	Carpet Area	No. of Unit
GROUND FLOOR PLAN	B	OTHER	27.32	3.63	23.69	0.17	1.47	22.05	10
	B	OTHER	27.32	3.64	23.68	0.17	1.59	21.92	
	SPLIT A 101	DWELLING UNIT	98.68	0.00	98.68	0.00	2.87	95.81	
	SPLIT A 102	DWELLING UNIT	99.19	0.00	99.19	0.00	2.90	96.29	
	SPLIT A 103	DWELLING UNIT	82.43	0.00	82.43	0.00	2.06	80.37	
	SPLIT A 104 (MORTGAGED)	DWELLING UNIT	87.98	0.00	87.98	0.00	1.66	86.32	
	SPLIT A 105 (MORTGAGED)	DWELLING UNIT	88.64	0.00	88.64	0.00	0.03	88.61	
	SPLIT A 106	DWELLING UNIT	89.15	0.00	89.15	0.00	2.89	86.26	
	SPLIT A 107	DWELLING UNIT	87.97	0.00	87.97	0.00	1.64	86.33	
	SPLIT A 108	DWELLING UNIT	82.43	0.00	82.43	0.00	2.09	80.34	
FIRST FLOOR PLAN	C	OTHER	27.32	3.63	23.69	0.17	1.47	22.05	10
	C	OTHER	27.32	3.64	23.68	0.17	1.59	21.92	
	SPLIT A 201	DWELLING UNIT	98.68	0.00	98.68	0.00	2.87	95.81	
	SPLIT A 202	DWELLING UNIT	99.19	0.00	99.19	0.00	2.90	96.29	
	SPLIT A 203	DWELLING UNIT	82.43	0.00	82.43	0.00	2.06	80.37	
	SPLIT A 204 (MORTGAGED)	DWELLING UNIT	87.98	0.00	87.98	0.00	1.66	86.32	
	SPLIT A 205 (MORTGAGED)	DWELLING UNIT	88.64	0.00	88.64	0.00	0.03	88.61	
	SPLIT A 206	DWELLING UNIT	89.15	0.00	89.15	0.00	2.89	86.26	
	SPLIT A 207	DWELLING UNIT	87.97	0.00	87.97	0.00	1.64	86.33	
	SPLIT A 208	DWELLING UNIT	82.43	0.00	82.43	0.00	2.09	80.34	
SECOND FLOOR PLAN	D	OTHER	27.32	3.63	23.69	0.17	1.47	22.05	10
	D	OTHER	27.32	3.64	23.68	0.17	1.59	21.92	
	SPLIT A 301	DWELLING UNIT	98.68	0.00	98.68	0.00	2.87	95.81	
	SPLIT A 302	DWELLING UNIT	99.19	0.00	99.19	0.00	2.90	96.29	
	SPLIT A 303	DWELLING UNIT	82.43	0.00	82.43	0.00	2.06	80.37	
	SPLIT A 304 (MORTGAGED)	DWELLING UNIT	87.98	0.00	87.98	0.00	1.66	86.32	
	SPLIT A 305 (MORTGAGED)	DWELLING UNIT	98.68	0.00	98.68	0.00	0.03	98.65	
	SPLIT A 306	DWELLING UNIT	99.19	0.00	99.19	0.00	2.89	96.30	
	SPLIT A 307	DWELLING UNIT	87.97	0.00	87.97	0.00	1.64	86.33	
	SPLIT A 308	DWELLING UNIT	82.43	0.00	82.43	0.00	2.09	80.34	
THIRD FLOOR PLAN	E	OTHER	27.32	3.64	23.68	0.17	1.59	21.92	10
	E	OTHER	27.32	3.63	23.69	0.17	1.47	22.05	
	SPLIT A 401	DWELLING UNIT	98.68	0.00	98.68	0.00	2.87	95.81	
	SPLIT A 402	DWELLING UNIT	99.19	0.00	99.19	0.00	2.90	96.29	
	SPLIT A 403	DWELLING UNIT	82.43	0.00	82.43	0.00	2.06	80.37	
	SPLIT A 404 (MORTGAGED)	DWELLING UNIT	87.98	0.00	87.98	0.00	1.66	86.32	
	SPLIT A 405 (MORTGAGED)	DWELLING UNIT	98.68	0.00	98.68	0.00	0.03	98.65	
	SPLIT A 406	DWELLING UNIT	99.19	0.00	99.19	0.00	2.89	96.30	
	SPLIT A 407	DWELLING UNIT	87.97	0.00	87.97	0.00	1.64	86.33	
	SPLIT A 408	DWELLING UNIT	82.43	0.00	82.43	0.00	2.09	80.34	
FOURTH FLOOR PLAN	F	OTHER	27.32	3.63	23.69	0.17	1.47	22.05	10
	F	OTHER	27.32	3.64	23.68	0.17	1.59	21.92	
	SPLIT A 501	DWELLING UNIT	98.68	0.00	98.68	0.00	2.87	95.81	
	SPLIT A 502	DWELLING UNIT	99.19	0.00	99.19	0.00	2.90	96.29	
	SPLIT A 503	DWELLING UNIT	82.43	0.00	82.43	0.00	2.06	80.37	
	SPLIT A 504 (MORTGAGED)	DWELLING UNIT	87.98	0.00	87.98	0.00	1.66	86.32	
	SPLIT A 505 (MORTGAGED)	DWELLING UNIT	98.68	0.00	98.68	0.00	0.03	98.65	
	SPLIT A 506	DWELLING UNIT	99.19	0.00	99.19	0.00	2.89	96.30	
	SPLIT A 507	DWELLING UNIT	87.97	0.00	87.97	0.00	1.64	86.33	
	SPLIT A 508	DWELLING UNIT	82.43	0.00	82.43	0.00	2.09	80.34	
FIFTH FLOOR PLAN	G	OTHER	27.32	3.63	23.69	0.17	1.47	22.05	10
	G	OTHER	27.32	3.64	23.68	0.17	1.59	21.92	
	SPLIT A 601	DWELLING UNIT	98.68	0.00	98.68	0.00	2.87	95.81	
	SPLIT A 602	DWELLING UNIT	99.19	0.00	99.19	0.00	2.90	96.29	
	SPLIT A 603	DWELLING UNIT	82.43	0.00	82.43	0.00	2.06	80.37	
	SPLIT A 604 (MORTGAGED)	DWELLING UNIT	87.98	0.00	87.98	0.00	1.66	86.32	
	SPLIT A 605 (MORTGAGED)	DWELLING UNIT	98.68	0.00	98.68	0.00	0.03	98.65	
	SPLIT A 606	DWELLING UNIT	99.19	0.00	99.19	0.00	2.89	96.30	
	SPLIT A 607	DWELLING UNIT	87.97	0.00	87.97	0.00	1.64	86.33	
	SPLIT A 608	DWELLING UNIT	82.43	0.00	82.43	0.00	2.09	80.34	
SIXTH FLOOR PLAN	H	OTHER	27.32	3.63	23.69	0.17	1.47	22.05	10
	H	OTHER	27.32	3.64	23.68	0.17	1.59	21.92	
	SPLIT A 701	DWELLING UNIT	98.68	0.00	98.68	0.00	2.87	95.81	
	SPLIT A 702	DWELLING UNIT	99.19	0.00	99.19	0.00	2.90	96.29	
	SPLIT A 703	DWELLING UNIT	82.43	0.00	82.43	0.00	2.06	80.37	
	SPLIT A 704 (MORTGAGED)	DWELLING UNIT	87.98	0.00	87.98	0.00	1.66	86.32	
	SPLIT A 705 (MORTGAGED)	DWELLING UNIT	98.68	0.00	98.68	0.00	0.03	98.65	
	SPLIT A 706	DWELLING UNIT	99.19	0.00	99.19	0.00	2.89	96.30	
	SPLIT A 707	DWELLING UNIT	87.97	0.00	87.97	0.00	1.64	86.33	
	SPLIT A 708	DWELLING UNIT	82.43	0.00	82.43	0.00	2.09	80.34	
SEVENTH FLOOR PLAN	I	OTHER	27.32	3.63	23.69	0.17	1.47	22.05	10
	I	OTHER	27.32	3.64	23.68	0.17	1.59	21.92	
	SPLIT A 801	DWELLING UNIT	98.68	0.00	98.68	0.00	2.87	95.81	
	SPLIT A 802	DWELLING UNIT	99.19	0.00	99.19	0.00	2.90	96.29	
	SPLIT A 803	DWELLING UNIT	82.43	0.00	82.43	0.00	2.06	80.37	
	SPLIT A 804	DWELLING UNIT	87.98	0.00	87.98	0.00	1.66	86.32	
	SPLIT A 805 (MORTGAGED)	DWELLING UNIT	98.68	0.00	98.68	0.00	0.03	98.65	
	SPLIT A 806	DWELLING UNIT	99.19	0.00	99.19	0.00	2.89	96.30	
	SPLIT A 807	DWELLING UNIT	87.97	0.00	87.97	0.00	1.64	86.33	
	SPLIT A 808	DWELLING UNIT	82.43	0.00	82.43	0.00	2.09	80.34	
Total	-	-	6289.36	58.20	6231.20	2.74	153.56	6074.88	64

PROJECT :-
GROUP HOUSING AT DELHI ROAD, MEERUT

OWNER :- VISHAL JINDAL

DEVELOPER :-
MEERUT INFRATECH PVT. LTD.

DRAWING TITLE :-
ELECTRICAL PLAN

DRAWN BY :-	CHECKED BY :-	DATED :-
AR. VIMAL SINGH	AR. VINAY GOEL	20.05.23
SCALE :- N.T.S.	DRG. NO. :-	JOB. NO. :- R1

- THIS DRAWING IS THE PROPERTY OF VINAY GOEL ASSOCIATES AND IS NOT TO BE USED FOR ANY PURPOSE OTHER THAN FOR WHICH IT IS ISSUED WITH OUT PERMISSION OF ITS PRINCIPALS.
- THIS DRAWING IS TO BE READ IN CONJUCTION WITH OTHER RELEVENT ARCHITECTURAL, STRUCTURAL AND OTHER SERVICES/ CONSULTANTS DRAWING. IT SHALL BE THE DEEMED RESPONSIBILITY OF THE CONTRACTOR/ FABRICATOR TO BRING IN TO NOTICE OF ARCHITECTS IF ANY DISCREPANCY WITHIN OR BETWEEN THE DRAWINGS PRIOR TO CONSTRUCTION.
- ALL WRITTEN DIMENSIONS ARE TO BE FOLLOWED AND THE DRAWING IS NOT TO BE SCALED.

VINAY GOEL & ASSOCIATES.
ARCHITECT,INTERIOR DESIGNER,VALUER
1ST FLOOR, SHIVAM PLAZA P.L SHARMA ROAD MEERUT, 09837353516
EMAIL ID:- ar.vinaygoel@gmail.com

PRODUCED BY AN AUTODESK EDUCATIONAL PRODUCT
PRODUCED BY AN AUTODESK EDUCATIONAL PRODUCT
PRODUCED BY AN AUTODESK EDUCATIONAL PRODUCT