DOOR WINDOW SCHEDULE			
TYPE	SIZE	CILL	LINTEL
D1	1050 x 2100	----	2500
D2	900 x 2100	----	2100
D3	750 x 2100	----	2100
SD1	1500 x 2500		2500
DW1	1750 x 2500	1150	2500
DW2	1635 x 2500	1150	2500
DW3	1300 x 2050	450	2500
W0	1500 x 2050	450	2500
W1	1215 x 2050	450	2500
W2	1260 x 2050	450	2500
W3	1100 x 2050	450	2500
W4	900 x 2050	450	2500
V1	450 x 1000	1500	2500

TOWER-G
1ST FLOOR PLAN
BALCONY NON F.A.R.
AREA DETAIL OF 1st FLOOR 109.43

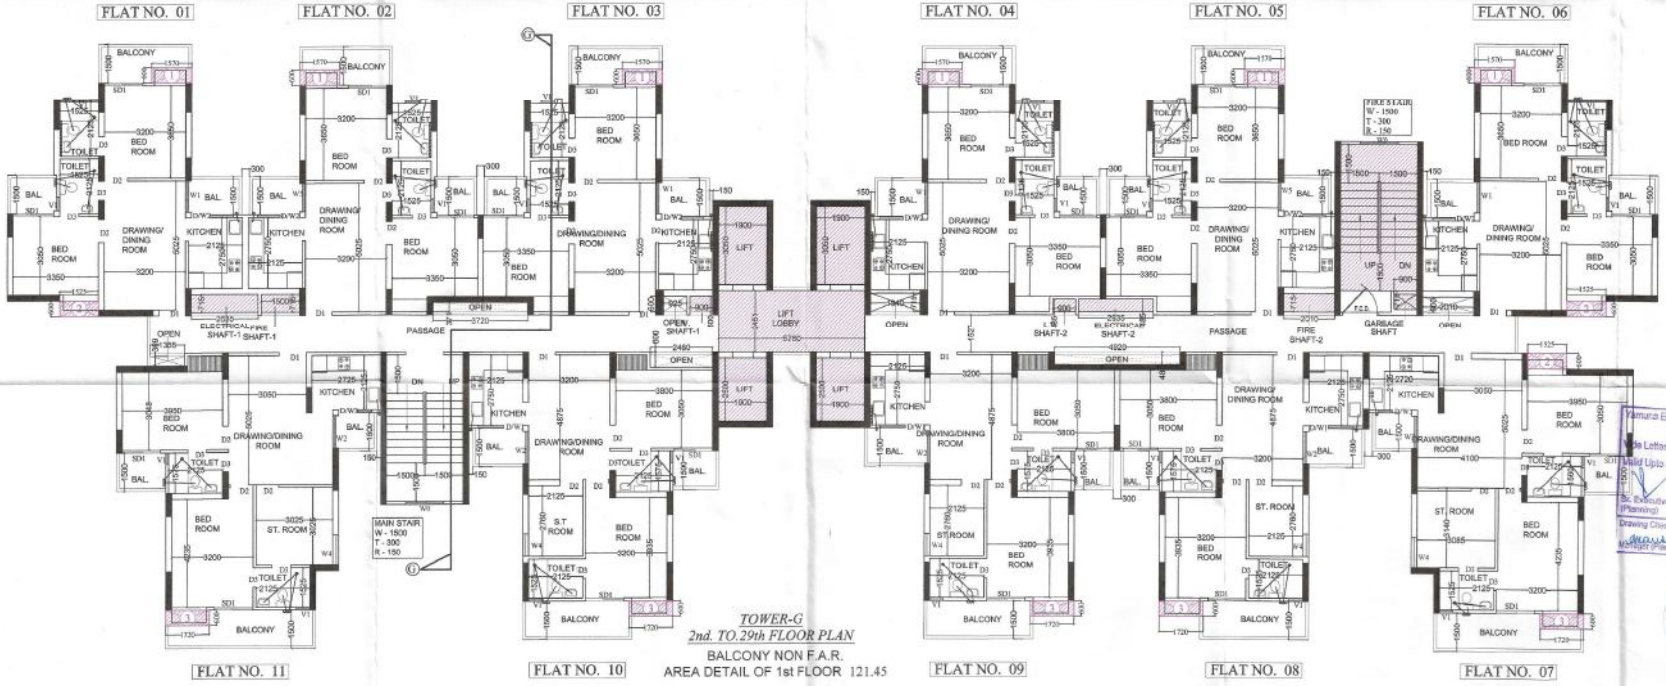

TOWER-G
2nd. TO.29th FLOOR PLAN
BALCONY NON F.A.R.
AREA DETAIL OF 1st FLOOR 121.45

PROJECT :-
RESIDENTIAL COMPLEX
"AJNARA PANORAMA"
AT PLOT NO. GH - 04. SECT-22(A).
AT YAMUNA EXPRESS WAY.

BUILDERS & PROMOTER :-
AJNARA INDIA LTD.
247/26, SECTOR-63, NOIDA

DRAWING TITLE :- TOWER-G
1ST FLOOR PLAN
2nd. TO.29th FLOOR PLAN

Yamuna Expressway Industrial Development Authority
APPROVED
Vide Letter No. 2334/1/18-07/ Date 02/08/22
Valid Upto Date 06/12/2021
Sr. Executive (Planning)
Dy. Manager (Plng. & Archi.)
Drawing Checked & Verified by
Manager (Planning)

Space Designers
architects & planners

ARCHITECTS:
Space Designers International Architects Pvt. Ltd.
B - 34, SECTOR - 67, NOIDA
PH: 0120-2404648
Mob: 9811876380, 9811338931
e-mail: spacesid@gmail.com, www.spacesid.com

DRAWN BY :- SANJAY | CHECKED BY :- VISHAL | SCALE 1 : 150 | DATED :-

OWNER'S SIGN

ARCHITECT'S SIGN.

DRG.No. - 35