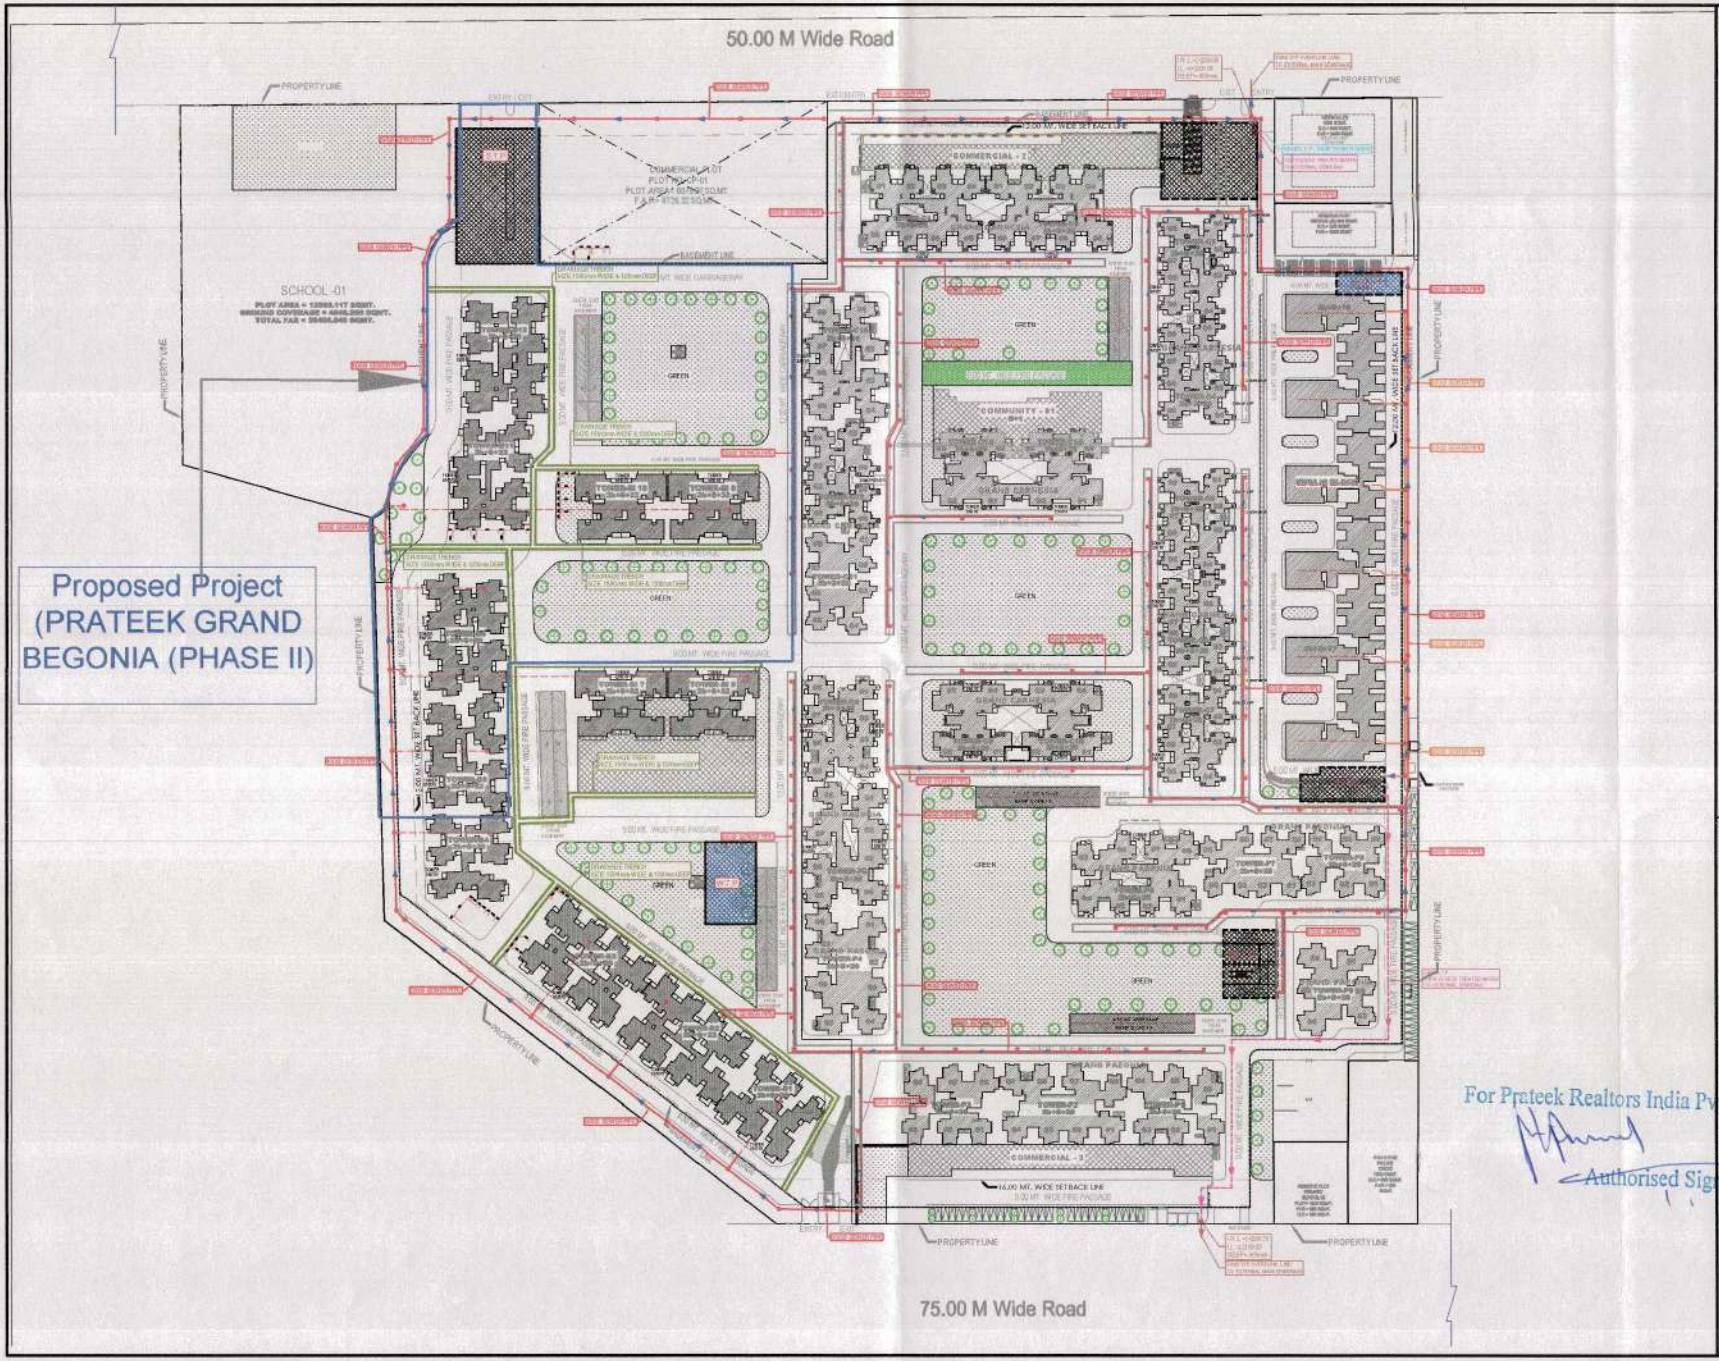

For Prateek Realtors India Pvt. Ltd.

Authorised Signatory

LEGEND :

S. No.	SYMBOL	DESCRIPTION
1.	MH	MANHOLE
2.		SEWER LINE
3.		SEWER LINE
4.		MANHOLE (SIZE: 1200x900mm)
5.		TOWER SOIL & WASTE/PIPELINING (BASEMENT CEILING LVL
6.		BASEMENT RETAINING WALL

Rev. No.	Date	Revision

project
PRATEEK GRAND CITY
SIDDHARTH VIHAR , GHAZIABAD

title
SITE PLAN

subtitle
EXTERNAL SEWERAGE LAYOUT

drawing released for
- [ ] APPROVAL
- [x] SUBMISSION
- [ ] ADVANCE COPY
- [ ] CONSTRUCTION

drg. no. POC / SP / PL - 01	drawn by S.Bhandari
scale 1:500 @ A1	designed by Shakir Shaikh
date 27.04.2022	checked by ANAND HAVELIA

architects
Architect Hafeez Contractor
23 Bank Street, Bombay 23. Tel: +91 22 2261523 ——— fax: +91 22 2264427
www.architecthafeezcontractor.com email: hafeez@architecture.com

services consultant
Consummate Engineering Services (P) Ltd.
cespl
Noida Office : E - 87, Sector - 17, Noida - 201301
Tel : (0120) 2518800 (30 Lines)
Lko. Office : 3 B/8, Rahtan Plazada, Gomti Nagar, Lucknow
e mail : noida@cespl.in, website : www.cespl.in