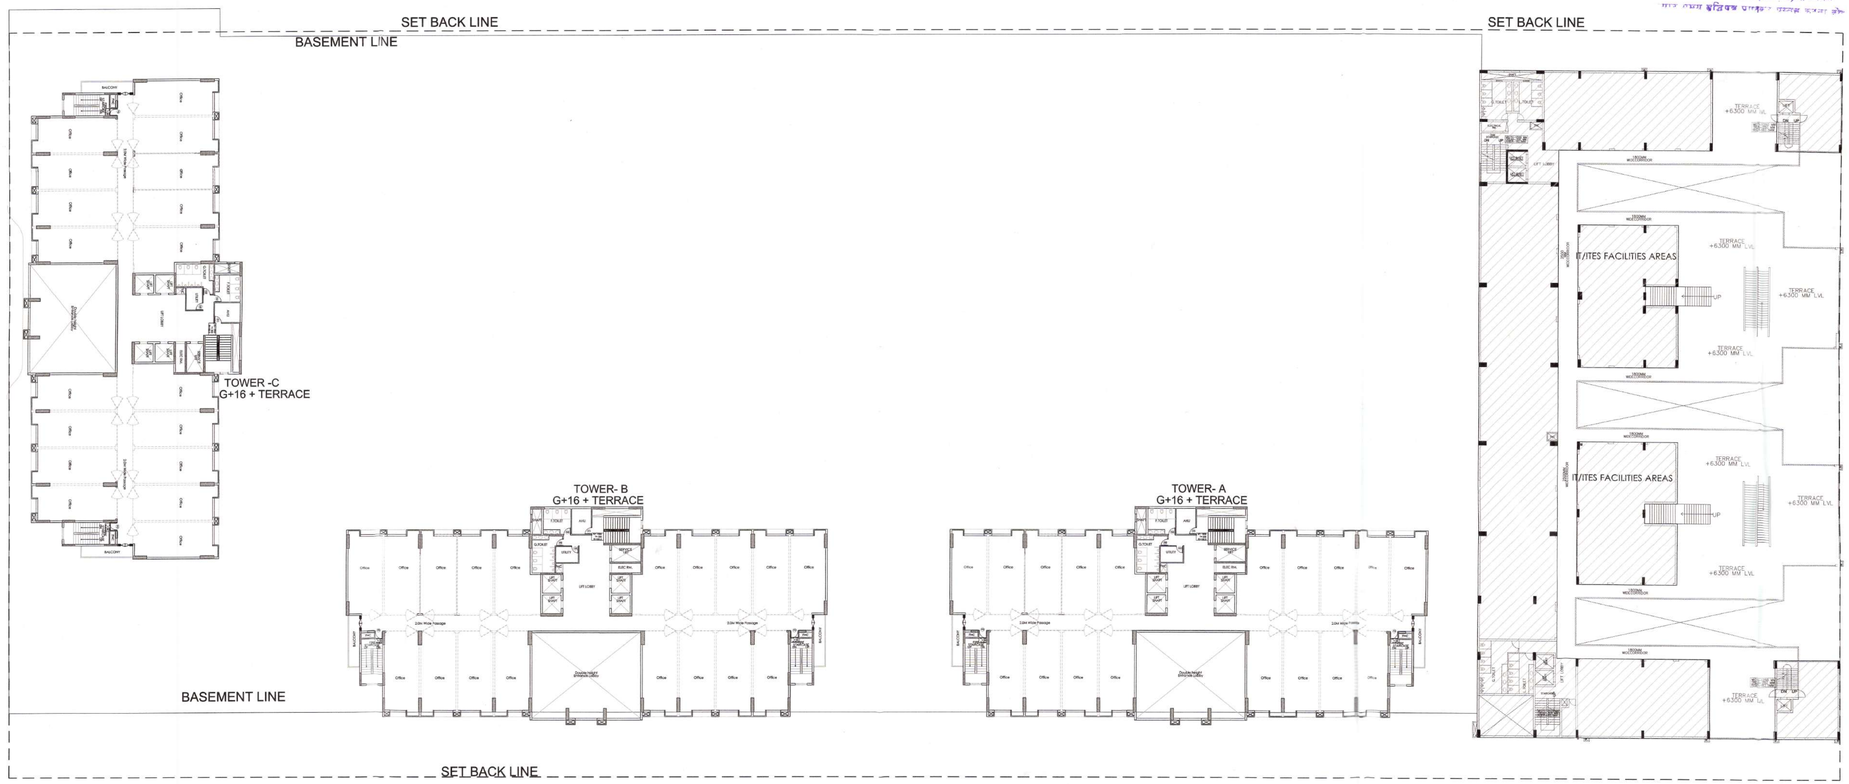

SITE LEVEL FIRST FLOOR PLAN

IT/ITES FACILITIES AREAS

1. WAITING & TRANSIT AREAS.
2. AREAS DESIGNATED FOR PUBLIC UTILITIES
3. TRAVEL SERVICES
4. TELEPHONE EXCHANGE
5. ELECTRIC SUB STATION
6. WATER WORKS
7. EXPORT RELATED FACILITIES
8. CANTEEN/ RESTAURANT
9. CRECHE & DAY CARE CENTRE
10. OPERATION & MAINTENANCE BY SPECIALIZED AGENCY
11. TRAINING CENTRE & LIBRARY
12. HEALTH CLUB AND GYM FOR USERS OF IT/ ITES.
13. GAMES/ ENTERTAINMENT ROOM FOR USERS OF IT/ ITES
14. BANKING AND FINANCIAL SERVICES
15. BUSINESS AND FINANCIAL SERVICES
16. BUSINESS CENTRE/ CONFERENCE FACILITIES
17. SHOPS
18. OPEN EATING KIOSKS.

OWNER :-
URVI HOMES PVT. LTD.

AUTHORISED SIGNATORY
For Urvi Homes Pvt. Ltd.
Authorised Signatory

ARCHITECT's SIGNATURE
MANISH KUMAR GUPTA
CA/2005/35549

PROJECT:
SUBMISSION DRAWING FOR
INSTUTIONAL (I.T) BUILDING
PLOT NO - A 2/2, SECTOR - 132,NOIDA
GAUTAM BUDDHA NAGAR ,U.P.

DRAWING TITLE :-
SITE LEVEL FIRST FLOOR PLAN

DEALT BY	SCALE -:	DATE -:	DRG.NO.
	1:350		SD-02

Map for proposed Building is as per Bye Laws. Submitted for approval please.
Asstt. Asstt. Arch. Architect