## Notes :

1.THIS DRAWING IS THE PROPERTY OF M/s Arch Regal AND IS NOT TO BE REPRODUCED, COPIED, HANDED OVER TO A THIRD PARTY OR USED FOR ANY PURPOSE OTHER THAN FOR WHICH IT HAS BEEN LOANED WITHOUT THE WRITTEN PERMISSION OF M/s Arch Regal
2. ALL DIMENSIONS ARE IN MILLIMETERS AND LEVELS ARE IN METERS UNLESS OTHERWISE SPECIFIED.
3. DIMENSIONS ARE NOT BE SCALED ON PRINTED DRAWING, FOLLOW WRITTEN DIMENSIONS ONLY.
4. THIS DRAWING SHALL BE READ IN CONJUNCTION WITH RELEVANT ARCHITECTURAL, STRUCTURAL AND SERVICES DRAWINGS.

SHYAM BIHARI VERMA — Digitally signed by SHYAM BIHARI VERMA Date: 2026.04.16 13:20:09 +05'30'

YASH SINGHAL — Digitally signed by YASH SINGHAL Date: 2026.04.15 16:31:05 +05'30'

Client
M/S KADAMBA ESTATES PRIVATE LIMITED AUTH. SIGN. MR. SHYAM BIHARI VERMA

Architect
modarchindia
architects interior designers & planners
studio: 1st floor, B-99, sector-63, Noida -201301, U.P
phone: 01120- 4206253, email: amitgangal@hotmail.com
website: www.modarch.in

Landscape Architect
ARCH REGAL
D-5RAMPRSTHA, COLONY
DIST.GHAZIABAD,U.P
PHONE-+91--9910009688
Email: arch.regal@gmail.com

Project:
PROPOSED LAYOUT FOR PLOTTED DEVELOPMENT (MULTIUNIT) NAMED "KADAMBA KUNJH" AT PLOT NO GH-5 & 6 AT KOYAL ENCLAVE SCHEME LONI GHAZIABAD

Drawing title
LANDSCAPE PLAN

| Drawn KP | Date 10-04-2026 | Scale 1:500@A2 |
|---|---|---|
| Checked RAJIT SINGH | | |
| Revisions | | |

Drawing No.
LSCAPE--KKJ--GZB--001

**Development Work Activities - Kadamba Kunjh**

**Quarterly Targets (Physical) -Common Activities for Complete Phase**
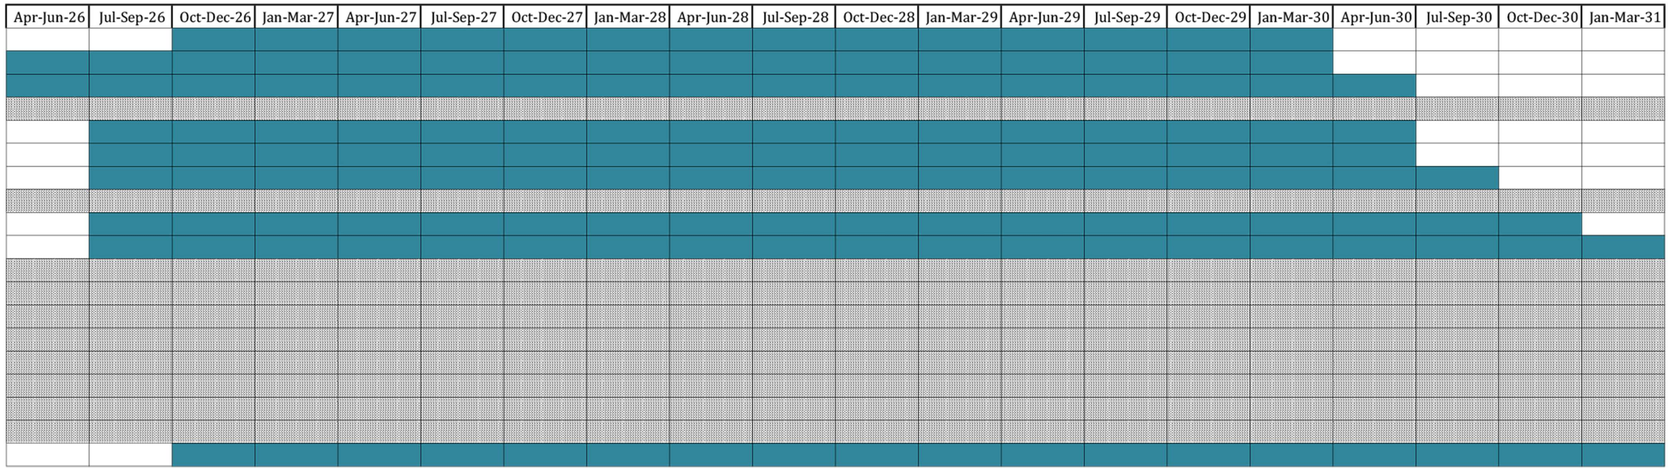
| Sr. No. | Activity | Start | Finish |
|---|---|---|---|
| 1 | Demarcation of Plots | 25-Sep-26 | 30-Jan-30 |
| 2 | Boundary Wall | 1-May-26 | 30-Jan-30 |
| 3 | Road Work | 15-May-26 | 15-Apr-30 |
| 4 | Footpaths | NA | NA |
| 5 | Water Supply Including Drinking Water Facilities | 14-Jul-26 | 16-Jun-30 |
| 6 | Sewer System | 14-Jul-26 | 16-Jun-30 |
| 7 | Drain | 14-Jul-26 | 16-Jun-30 |
| 8 | Parks | NA | NA |
| 9 | Tree Planting | 25-Sep-26 | 31-Dec-30 |
| 10 | Design For Electric Supply Including Street Lighting | 27-Sep-26 | 28-Feb-31 |
| 11 | Community Buildings | NA | NA |
| 12 | Treatment and Disposal System of Sewage and Sullage water | NA | NA |
| 13 | Solid Waste Management And Disposal System | NA | NA |
| 14 | Water Conservation System | NA | NA |
| 15 | Energy Management System Including Use of Renewable Energy | NA | NA |
| 16 | Fire Protection And Fire Safety System | NA | NA |
| 17 | Social Infrastructure And Other Public Amenities Including Public H | NA | NA |
| 18 | Emergency Evacuation Services* | NA | NA |
| 19 | Other Miscellaneous Work | 29-Sep-26 | 20-Mar-31 |