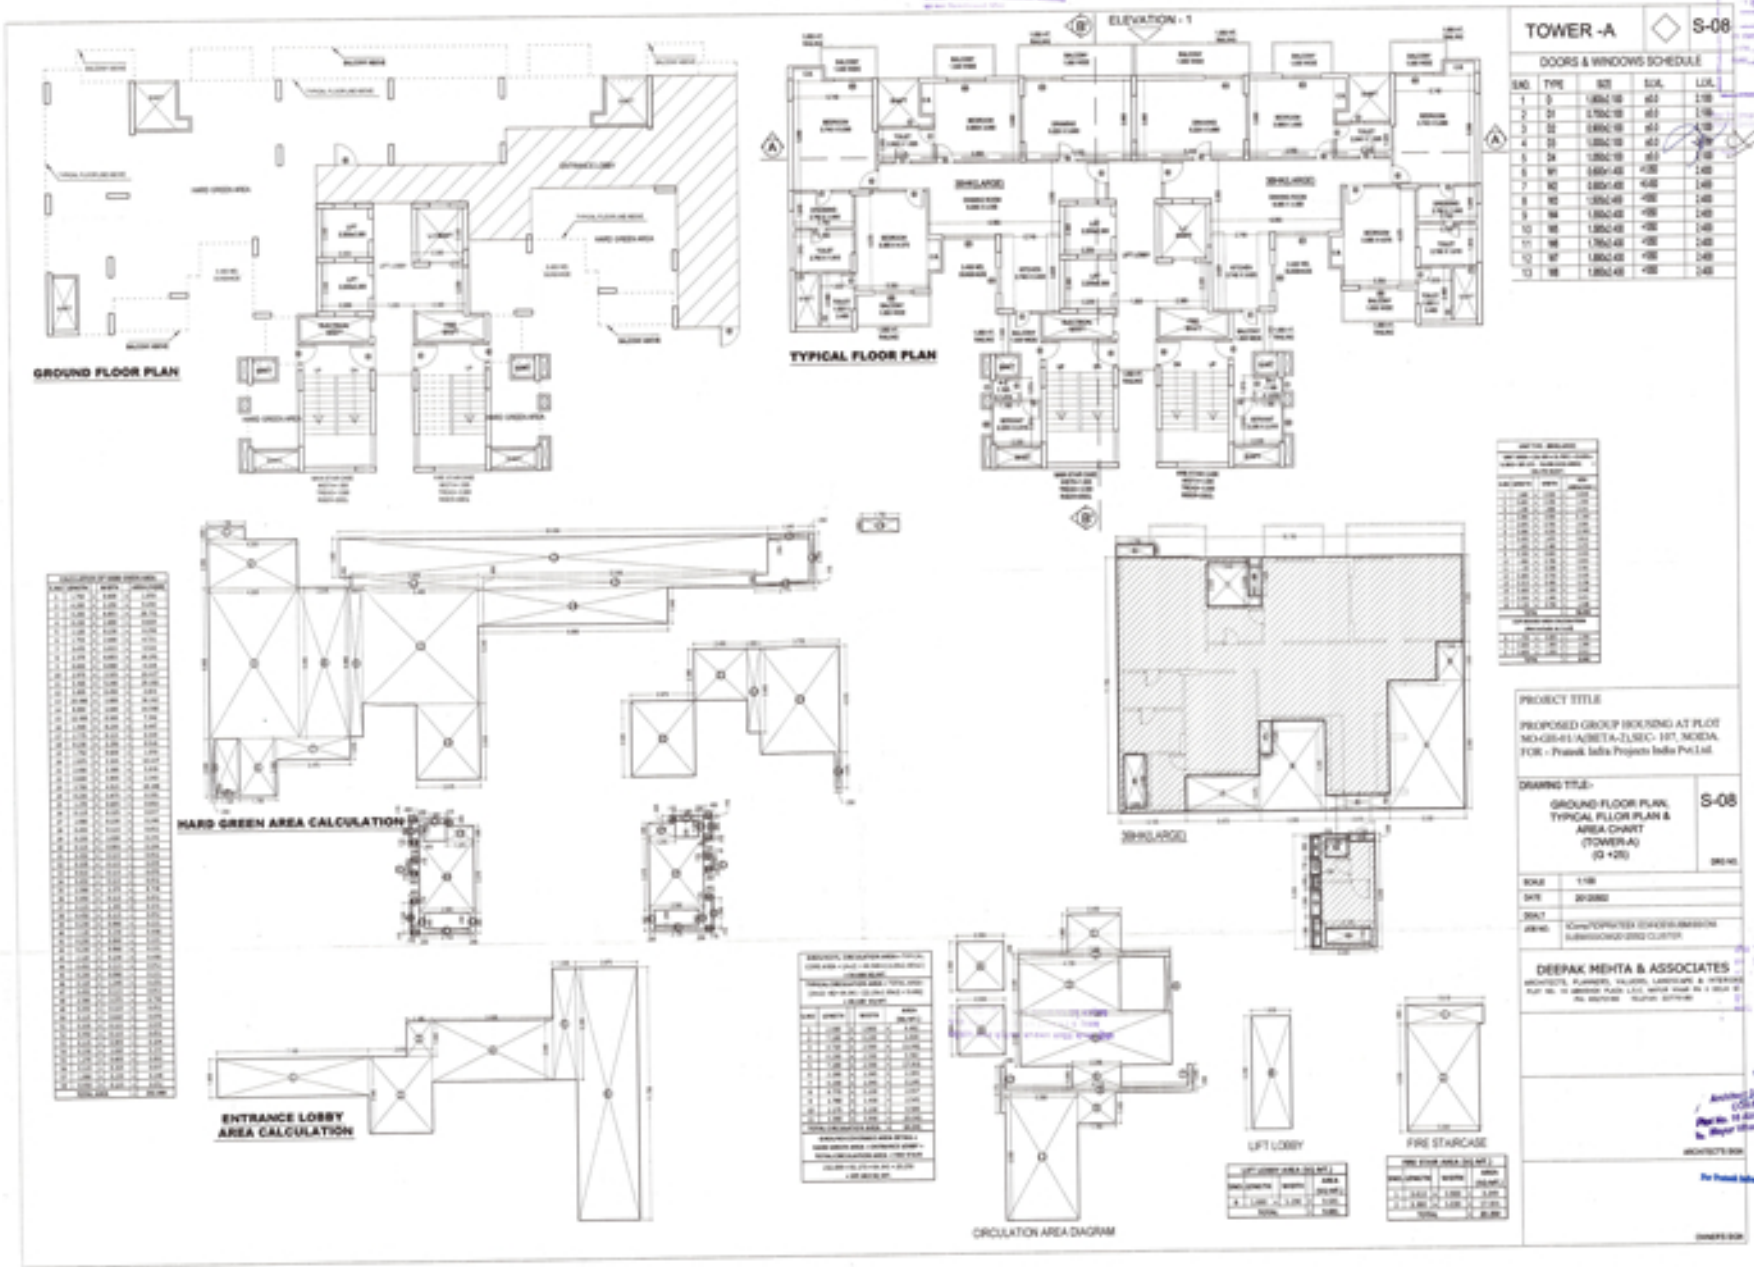
TOWER -A
S-08
DOORS & WINDOWS SCHEDULE
ELEVATION - 1
GROUND FLOOR PLAN
TYPICAL FLOOR PLAN
HARD GREEN AREA CALCULATION
ENTRANCE LOBBY AREA CALCULATION
CIRCULATION AREA DIAGRAM
LIFT LOBBY
FIRE STAIRCASE
PROJECT TITLE
PROPOSED GROUP HOUSING AT PLOT NO-GH-01/A(BETA-2),SEC- 107, NOIDA.
FOR - Pratik Infra Projects India Pvt.Ltd.
DRAWING TITLE:-
GROUND FLOOR PLAN, TYPICAL FLOOR PLAN & AREA CHART (TOWER-A) (G +20)
S-08
DEEPAK MEHTA & ASSOCIATES