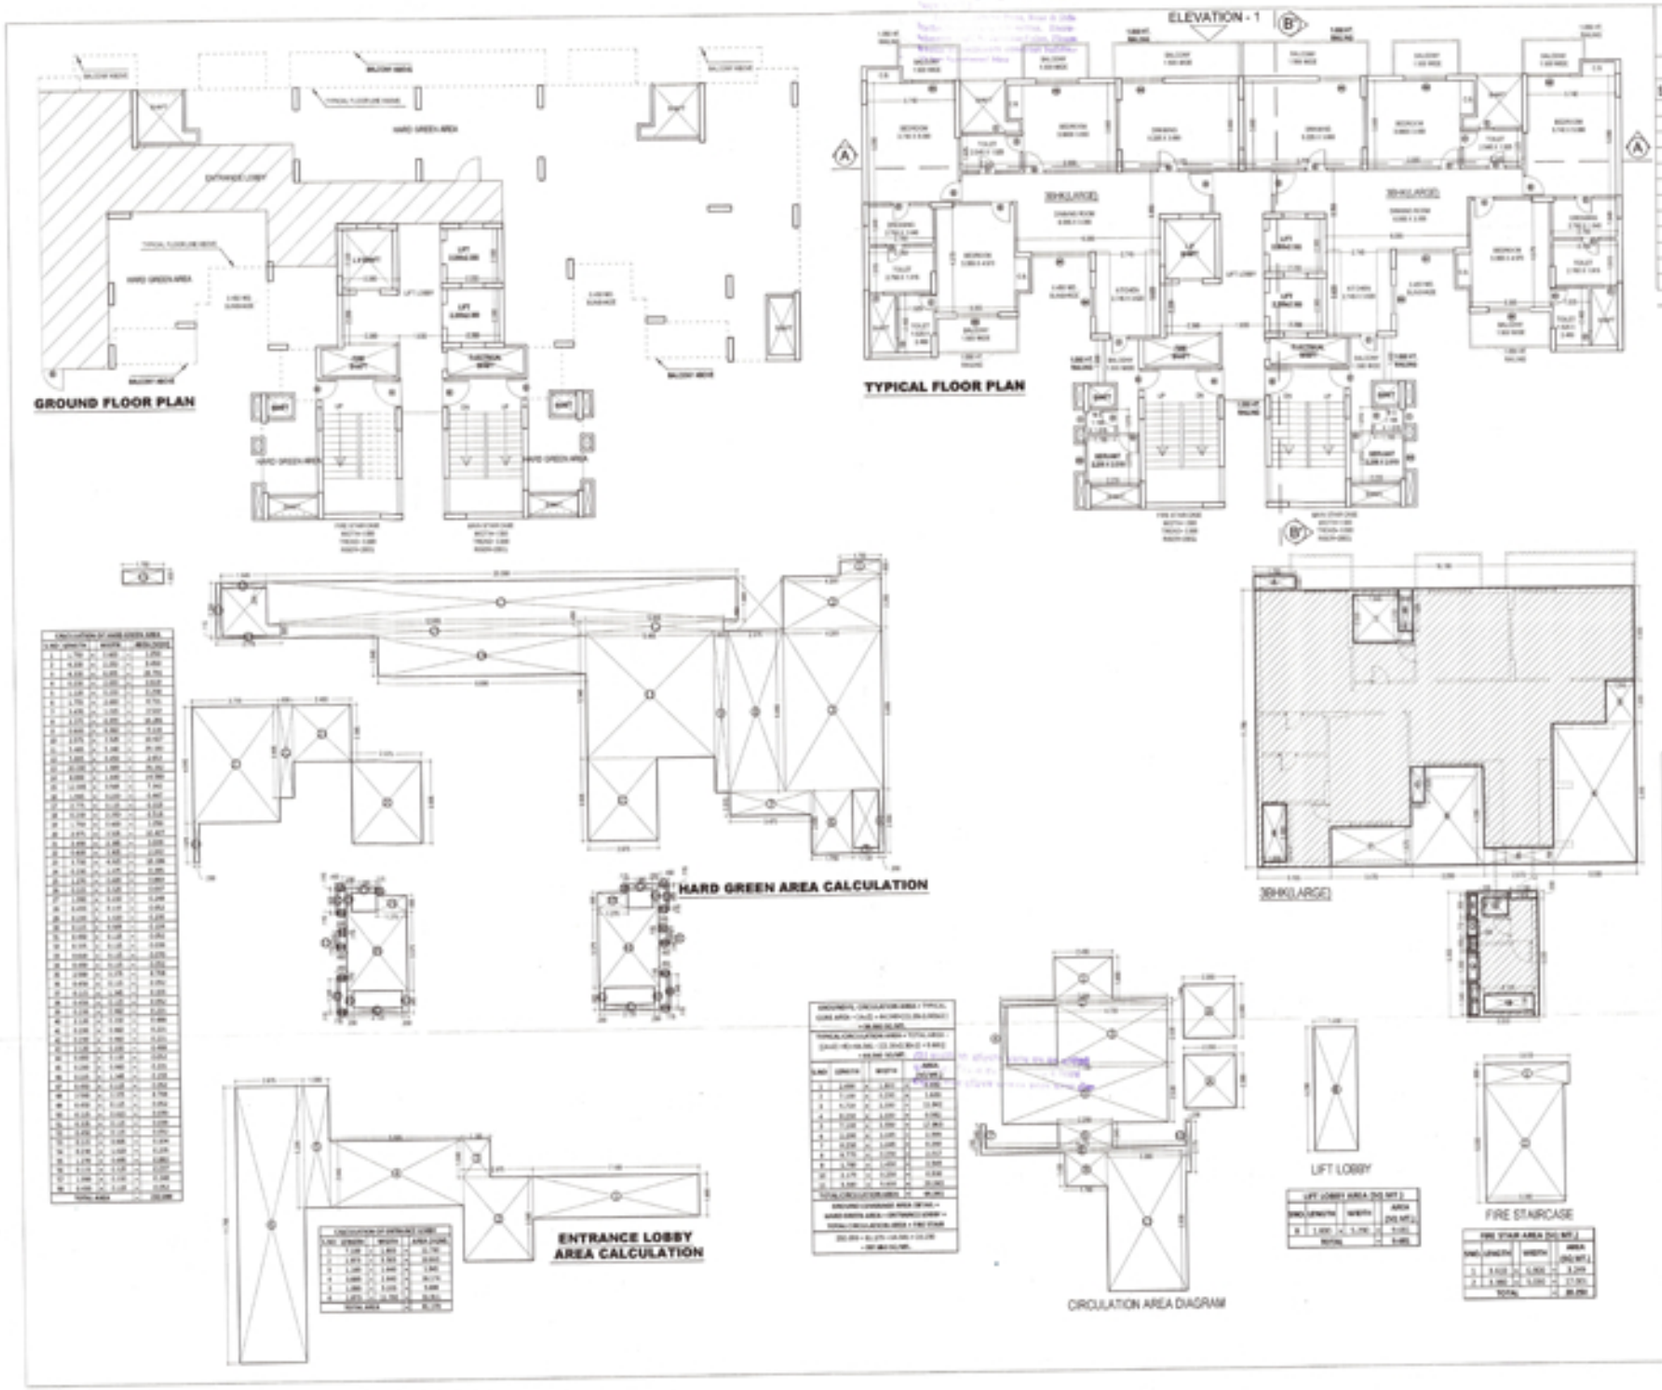
GROUND FLOOR PLAN
TYPICAL FLOOR PLAN
ELEVATION - 1
HARD GREEN AREA CALCULATION
ENTRANCE LOBBY AREA CALCULATION
CIRCULATION AREA DIAGRAM
LIFT LOBBY
FIRE STAIRCASE
3BHK(LARGE)
TOWER -C
S-12
DOORS & WINDOWS SCHEDULE
PROJECT TITLE
PROPOSED GROUP HOUSING AT PLOT NO-GH-01/A(BETA-2),SEC- 107, NOIDA.
FOR - Prateek Infra Projects India Pvt.Ltd.
DRAWING TITLE:-
GROUND FLOOR PLAN, TYPICAL FLOOR PLAN & AREA CHART (TOWER-C) (G +29)
S-12
SCALE 1:100
DATE 20/12/2022
DEPT
JOB NO
DEEPAK MEHTA & ASSOCIATES
ARCHITECTS, PLANNERS, VALUERS, LANDSCAPE & INTERIORS
ARCHITECT'S SIGN
OWNER'S SIGN