PRODUCED BY AN AUTODESK EDUCATIONAL PRODUCT

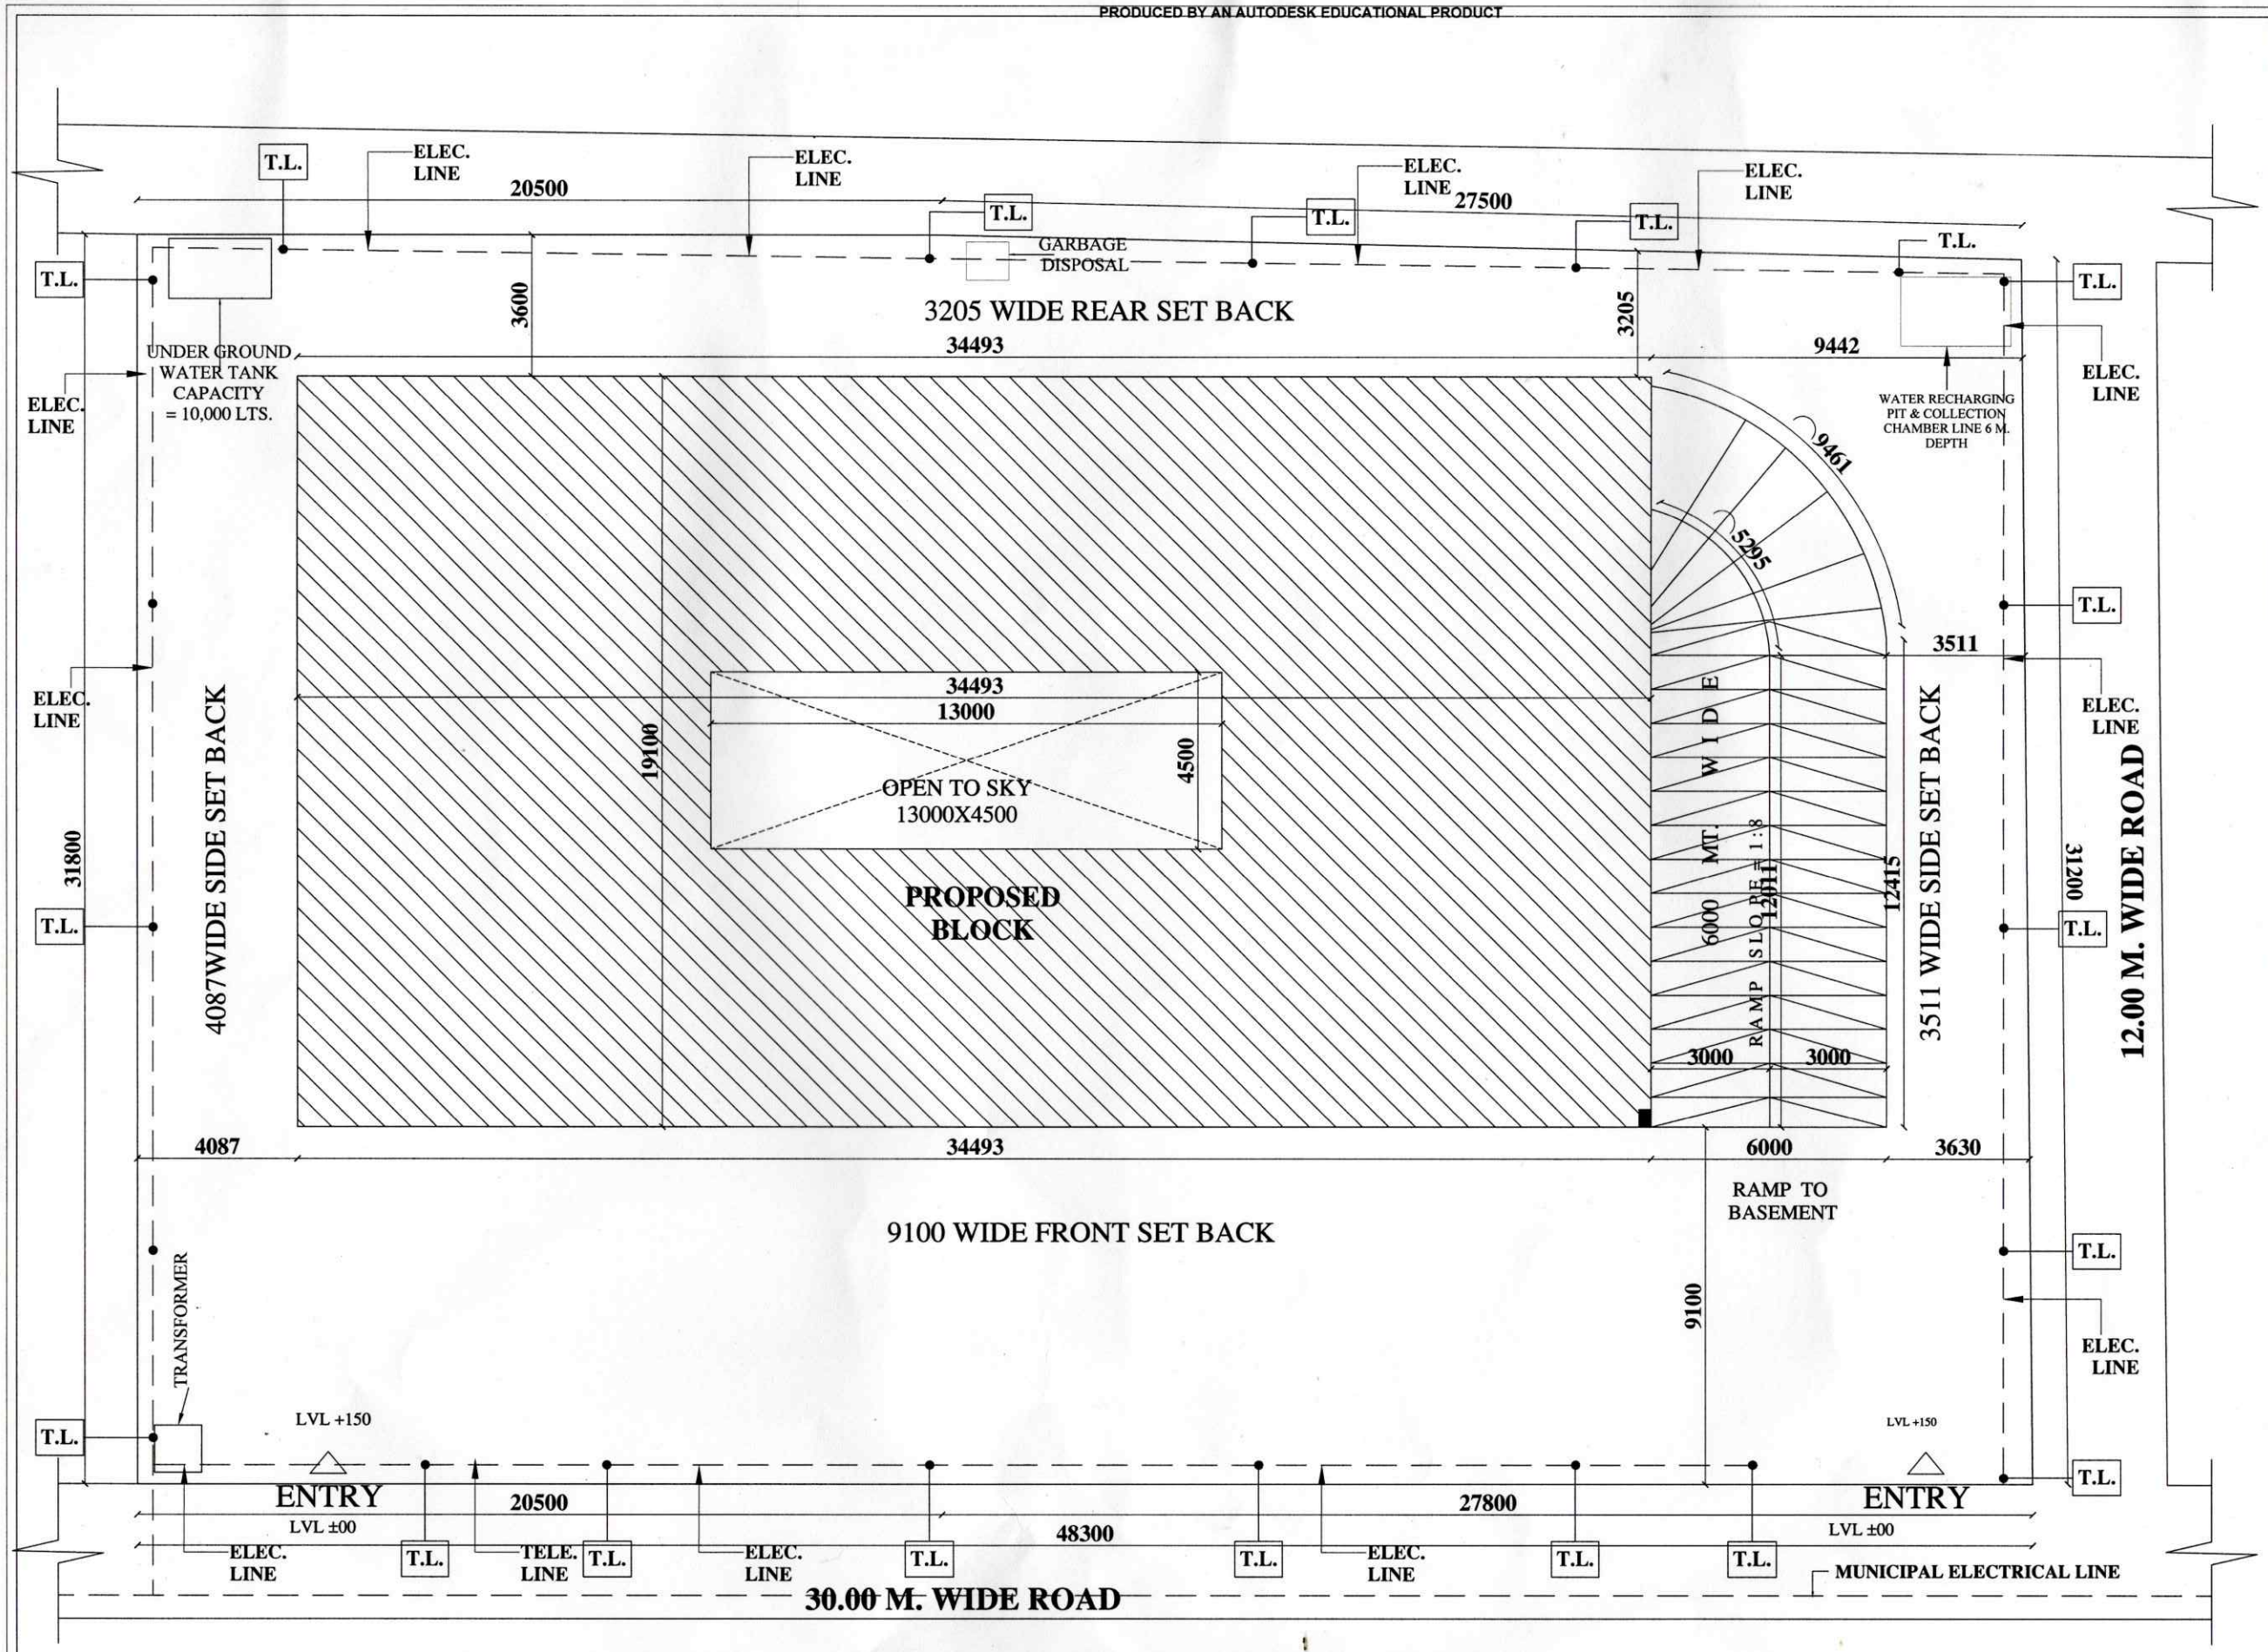

SERVICES PLAN (ELECTRICAL)

SCALE - 1:100

PROJECT:

PROPOSED COMMERCIAL BUILDING ON PLOT NO. - 12-A/CP-8 & CP-9, FOR SYMTECH DEVELOPERS AT VRINDAVAN YOJNA NO. - 3, LUCKNOW.

TITLE :

SUBMISSION DRAWING

SCALE : AS SHOW	DATE : 13-11-2024
DRG. NO.- S 3/3	NORTH
C-1/D/COMM. COMPLEX/FILE	

arun kumar
b. arch., fiia
architects & engineers
halwasiyacourt
hazratganj, lucknow, u.p.

ARCHITECT:

OWNER:

PRODUCED BY AN AUTODESK EDUCATIONAL PRODUCT
PRODUCED BY AN AUTODESK EDUCATIONAL PRODUCT
PRODUCED BY AN AUTODESK EDUCATIONAL PRODUCT