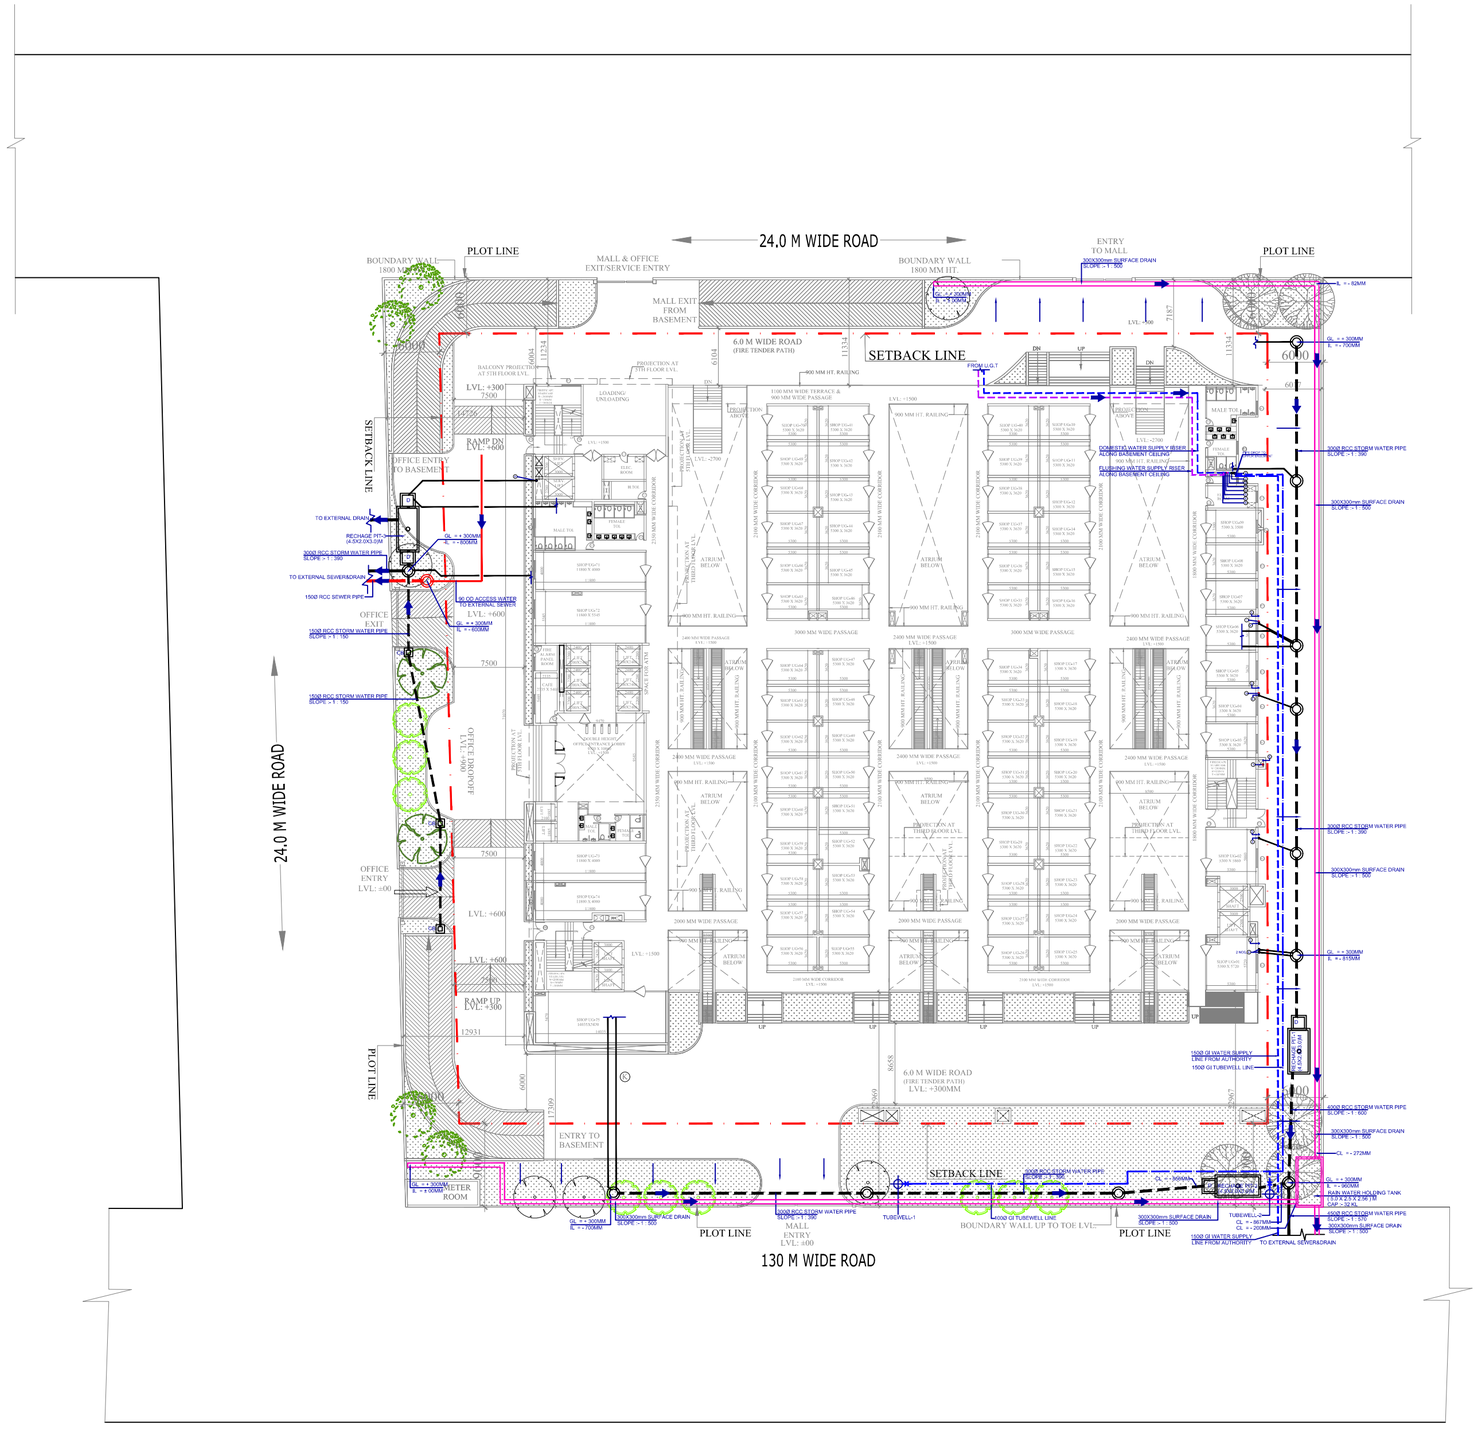

LEGEND :-

1	100Ø CI SOIL,WASTE & VENT PIPE
1a	150Ø CI SOIL,WASTE & VENT PIPE
2	100Ø CI WASTE PIPE
3	75Ø CI VENT PIPE
4	160 OD uPVC RAIN WATER PIPE
5	DOMESTIC WATER SUPPLY DOWN TAKE
6	DOMESTIC WATER SUPPLY RISER
7	110 OD uPVC RAIN WATER PIPE
8	FLUSHING WATER SUPPLY RISER
FT	FLOOR TRAP (100X100)mm DEEP SEAL TRAP
FD	FLOOR TRAP (110X63)mm
UT	URINAL TRAP (100X100)mm DEEP SEAL TRAP
FCO	FLOOR CLEAN OUT
COP	CLEAN OUT PLUG
GL	GROUND LEVEL
IL	INVERT LEVEL
CL	CONNECTION LEVEL
	SEWER LINE
	STORM WATER LINE
	TUBEWELL LINE
	AUTHORITY WATER SUPPLY LINE
	SURFACE DRAIN

SUBMISSION DRAWING

SHEET TITLE

WATER SUPPLY PLAN

OWNER :

DAR INFRA VENTURES PRIVATE LIMITED
(EARLIER KNOWN AS RADIANT INFRAVENTURES INDIA PRIVATE LIMITED)
PLOT NO. C-01, SECTOR-04,
GREATER NOIDA, UTTAR PRADESH

PROJECT :

ATS KABANA HIGH
PROPOSED COMMERCIAL AT
PLOT NO. C-01, SECTOR-04,
GREATER NOIDA, UTTAR PRADESH.

CONSULTANTS

SONI CONSULTANTS
Plumbing & Fire Suppression Consultants
B-2A/139, Janak Puri, New Delhi - 110058
PH - 011 - 25503781 , 41403781
e-mail : info@soniconsultants.in
Website : www.soniconsultants.in

ARCHITECT'S SIGNATURE

OWNER'S SIGNATURE

DEALT BY	SCALE -	DRG.NO.	NORTH
CHECKED BY	DATE - DEC. - 2018	SD-24	