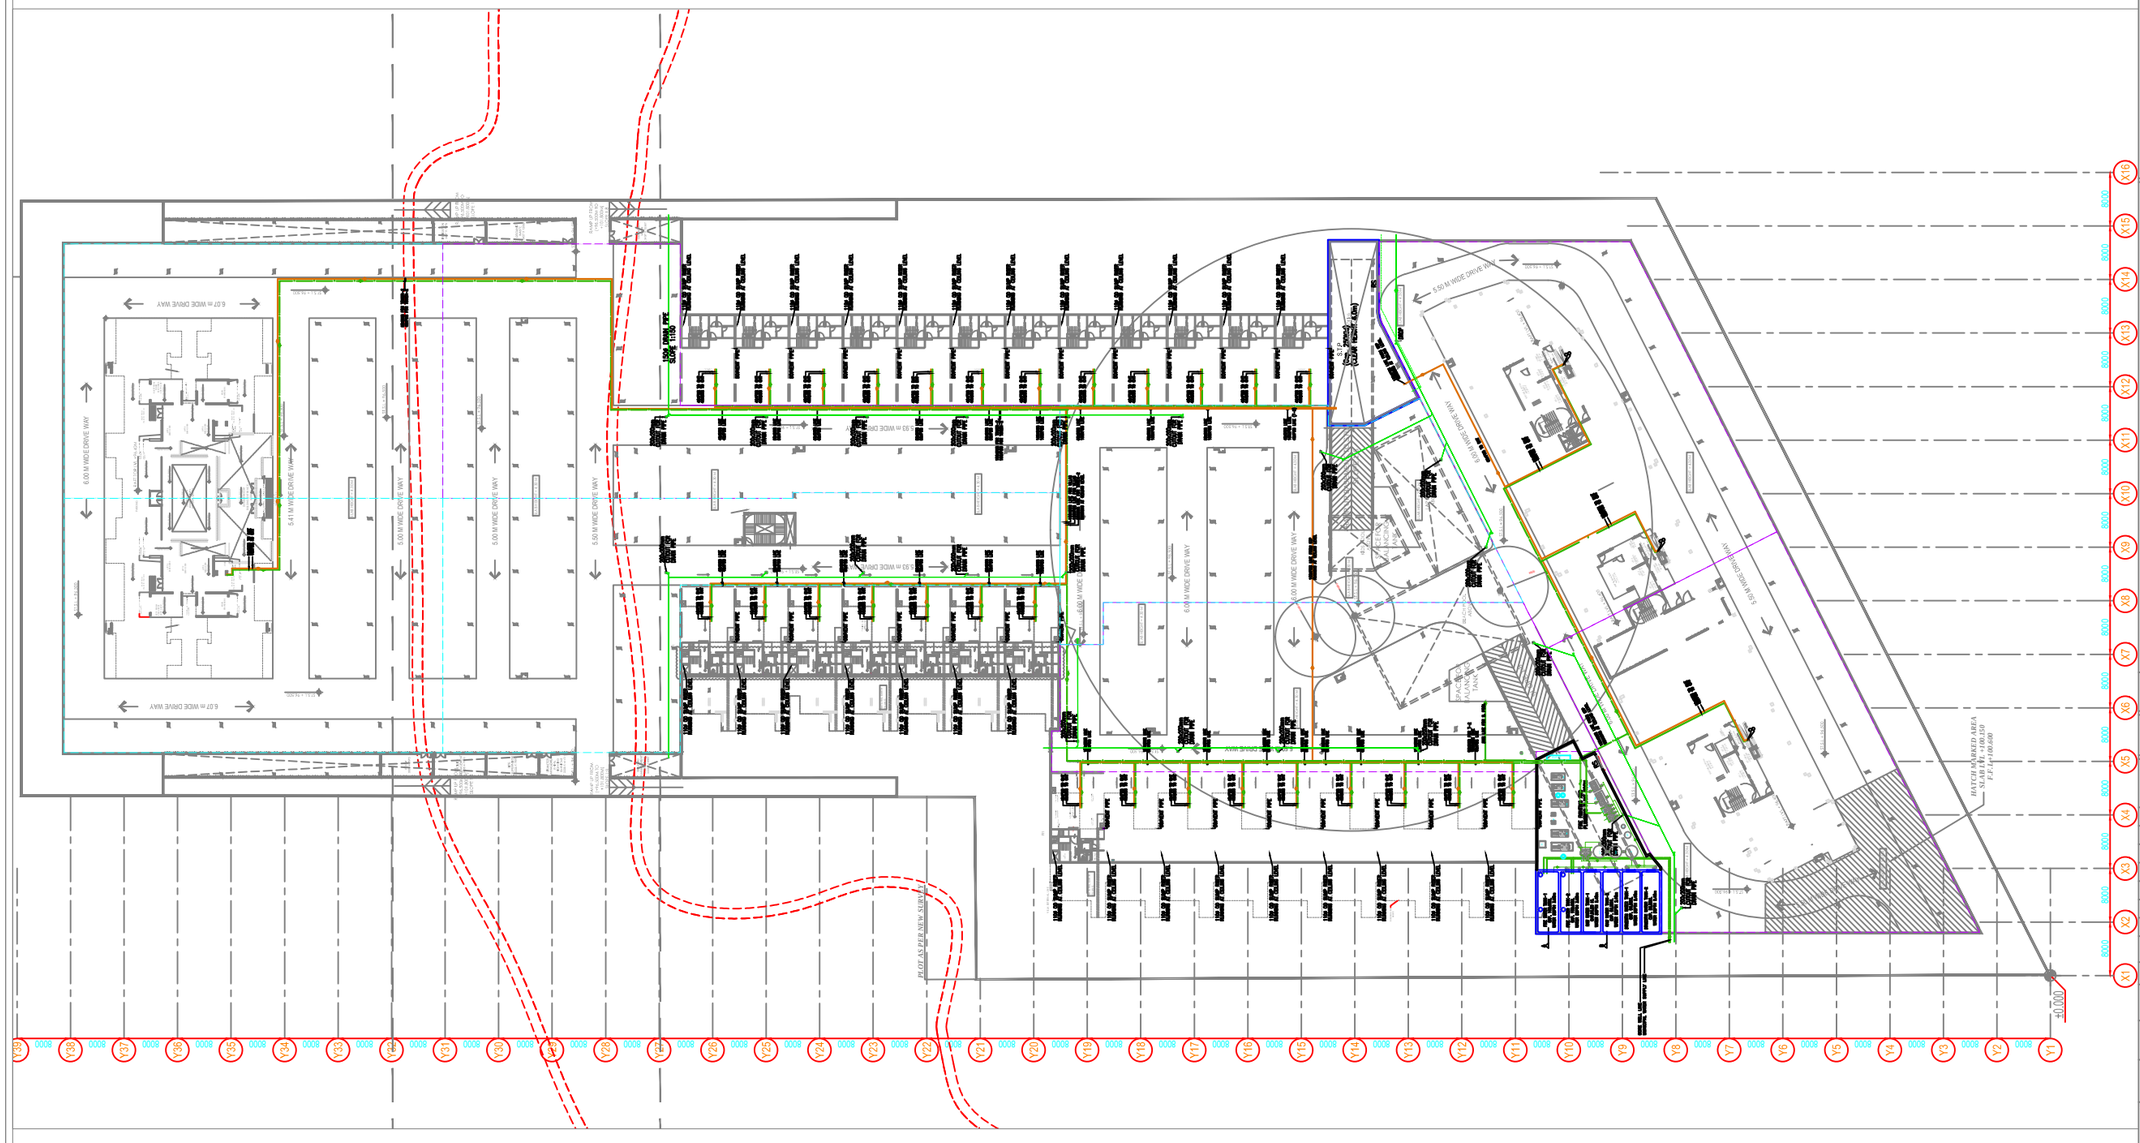

KEY PLAN :-

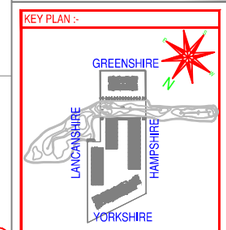

FIRE FIGHTING LEGEND:-	
S. NO	DESCRIPTION
	DOMESTIC WATER SUPPLY LINE (DWS)
	FLUSHING WATER SUPPLY LINE (FWS)
	GARDEN HYDRANT LINE (GH)
	BUTTERFLY VALVE
N	NRV (NON RETURN VALVE)

CLIENT NAME :-
M / SLOGIX HEIGHTS PVT.LTD

PROJECT :-
MAHAGUN MEADOWS
SECTOR-150,NOIDA

PROJECT TITLE :-

No.	Date	Description
Revisions		

STRUCTURAL CONSULTANT
MAHIMTURA CONSULTANTS PVT.LTD

MEP SERVICES CONSULTANT
SNC SERVISES
SNC SERVISES CONSULTANT

LANDSCAPE CONSULTANT
S.BOSE

Building Services (MEP) Consultants
SNC
MEP Consulting Engineers
Sunil Nayyar Consultants Pvt. Ltd.
Head Office : 206- 206A & 305A-305B, 2nd & 3rd Floor, Time Centre, DLF Golf Course Road, Sector-54, Gurgaon-122002, Haryana (India)
Tele : +91-124-4803800 (30 Lines)
Fax : +91-124-4803817
E-mail : sncgurgaon@snc.co.in
URL : www.snc.co.in
Delhi Gurgaon

STATUS:
FOR APPROVAL/COMMENTS

TITLE:
WATER SUPPLY LAYOUT
BASEMENT PLAN
MAHAGUN MEADOWS

		DRG NO.
Project	MAHAGUN MEADOWS	MMDW/PL/01
Scale	1:300@A0	
Date	08. 06. 2015	
DRN. BY	BCJ	
CHKD. BY	AN	

Architect Hafeez Contractor
29 Bank Street, Bombay 23. Tel +91 22 22661920
Fax +91 22 22664737
www. architecthafeezcontractor.com
email: hafeez@hcontractor.com