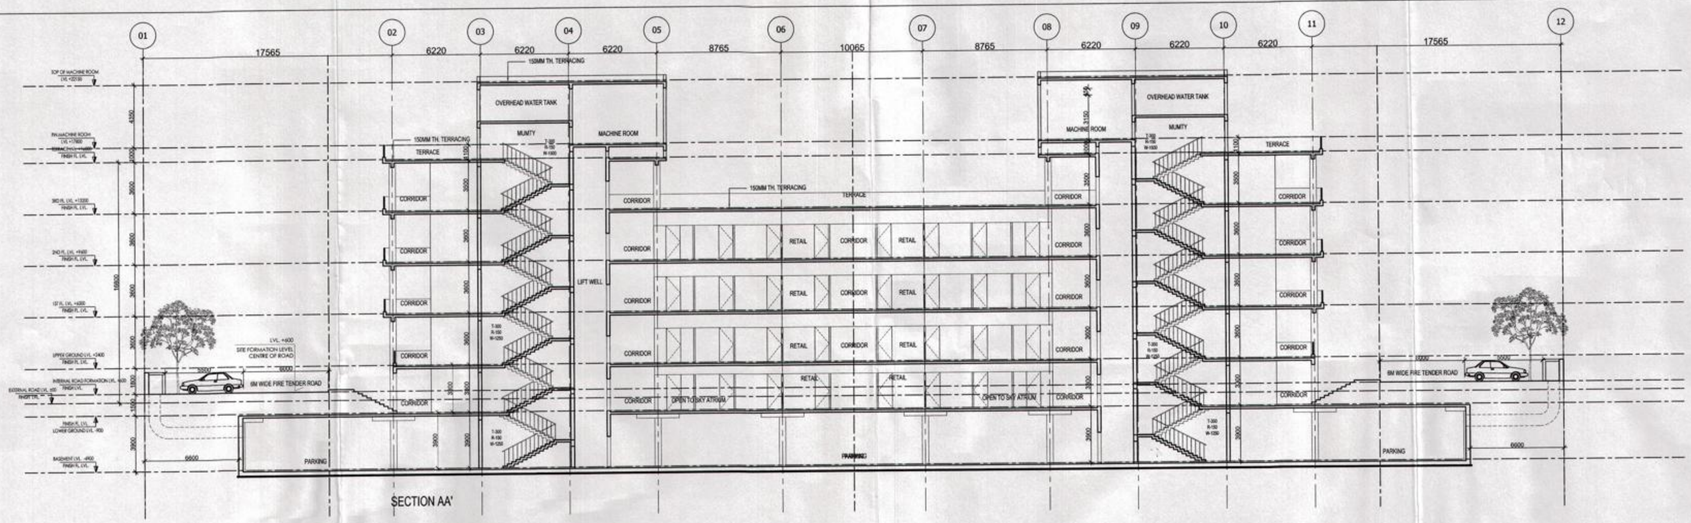

SECTION AA'

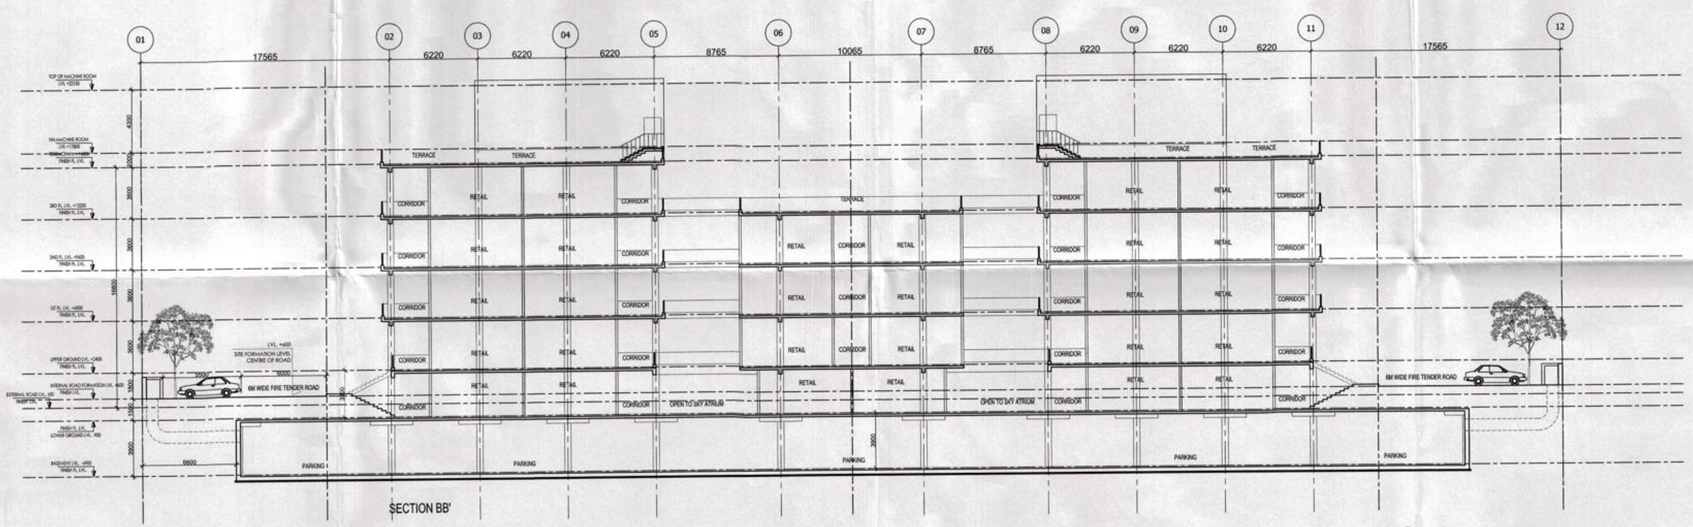

SECTION BB'

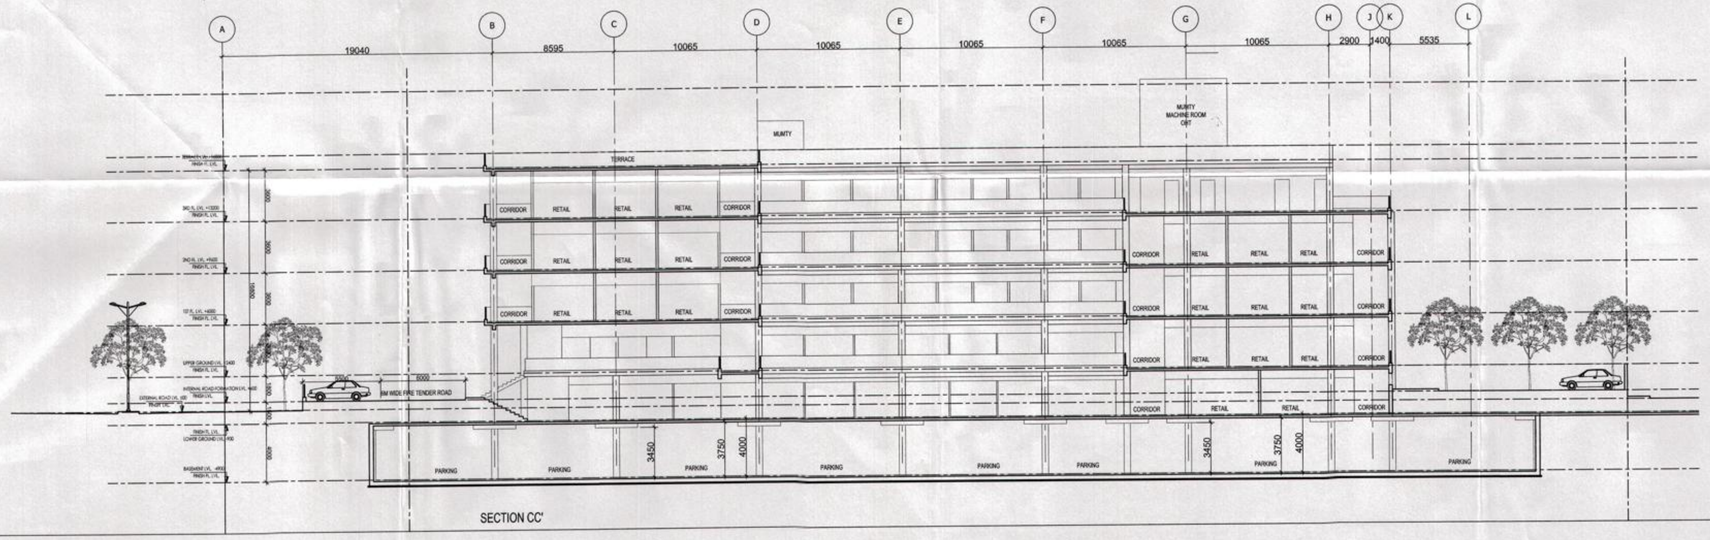

SECTION CC'

NOTES

- THIS DRAWING IS THE PROPERTY OF M/S STUDIO AMK ARCHITECTS AND SHALL NOT BE COPIED OR USED IN ANYWAY WITHOUT THEIR PRIOR PERMISSION
- ALL DIMENSIONS ARE IN mm UNLESS OTHERWISE MENTIONED

पत्र सं. 7/B20/2012/B/2B
दिनांक 30/9/14 द्वारा निर्गत
बस्ताई योजना के अनुसार मानचित्र
की शर्तों के अधीन मानचित्र स्वीकृत
(योगेन्द्र सिंह)
उप निदेशक नगर नि.
गाजियाबाद

REV NO.	REV DATE	DESCRIPTION
R3	05-07-2014	COMMENTS INCORPORATED
R2	23-06-2014	COMMENTS INCORPORATED
R1	11-06-2014	COMMENTS INCORPORATED

REVISIONS

SUBMISSION DRAWING

OWNER :

M/s Uppal Chadha Hi-Tech Developers Pvt. Ltd.

PROJECT NAME :

COMMERCIAL POCKET - 7

SECTOR - 3, WAVE CITY, GHAZIABAD

ARCHITECT'S

KULPREET SINGH KHOKHAR
CA/2003/31265

Studio Am.K ARCHITECTS

STUDIO AMK ARCHITECTS
UG 30, SOMDUTT CHAMBER - II, 9,
BHIKAJI CAMA PLACE, NEW DELHI 110066
e-mail : studioamk.architects@gmail.com mo : +91-98181 23354

DRAWING TITLE :

SECTIONS

DRAWING NUMBER : AMK/WAVE/C7/S-10	SHEET : A1
APPROVED BY : KULPREET SINGH	SCALE : 1 : 200
CHECKED BY : AMRIT	NORTH :
DRAWN BY : GANESH	
DATE : 30-05-2014	R3

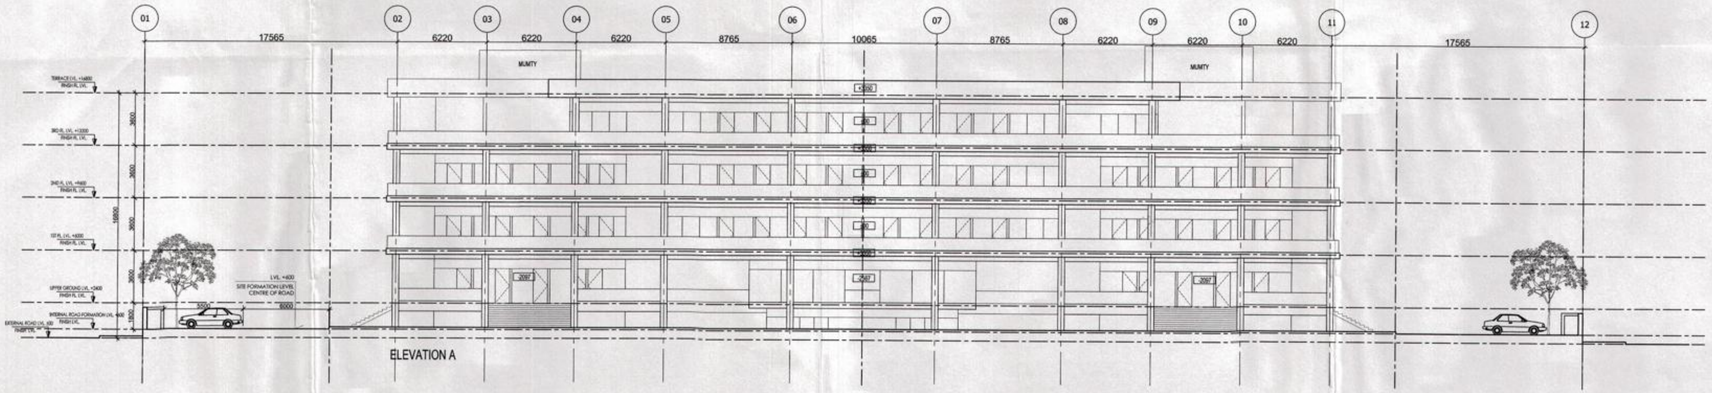

ELEVATION A

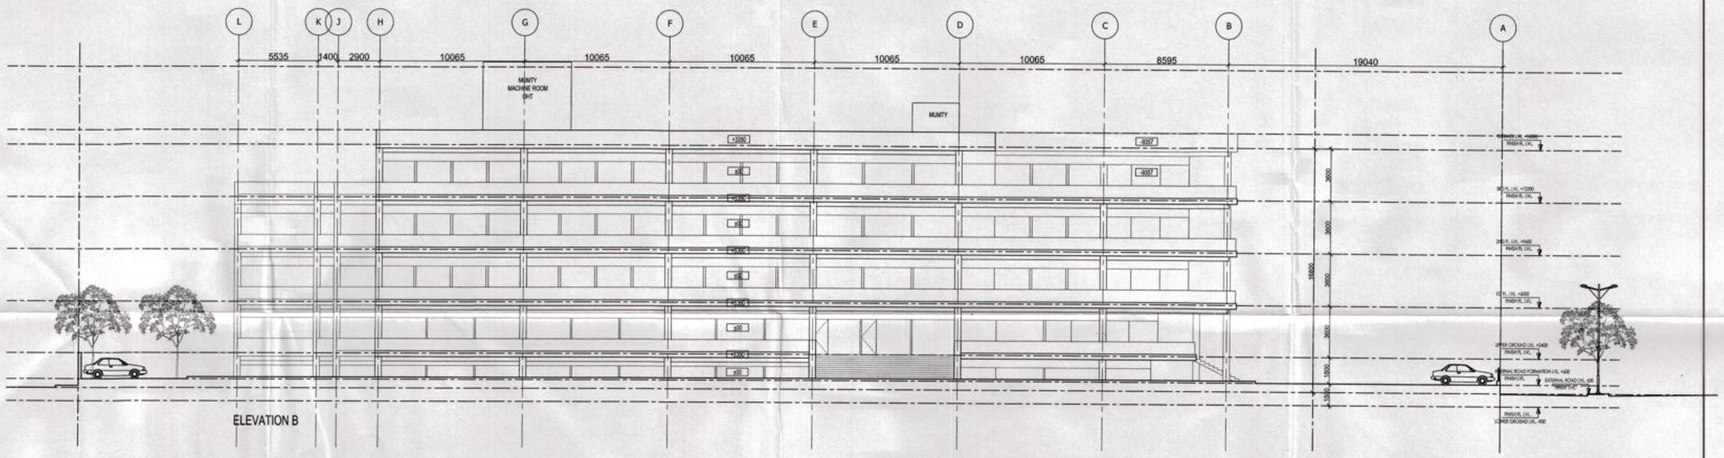

ELEVATION B

NOTES

- THIS DRAWING IS THE PROPERTY OF M/S STUDIO AMK ARCHITECTS AND SHALL NOT BE COPIED OR USED IN ANYWAY WITHOUT THEIR PRIOR PERMISSION
- ALL DIMENSIONS ARE IN mm UNLESS OTHERWISE MENTIONED

(अमन शर्मा)
उप निदेशक नगर योजना
मेरठ

REV NO.	REV DATE	DESCRIPTION
R3	05-07-2014	COMMENTS INCORPORATED
R2	23-06-2014	COMMENTS INCORPORATED
R1	11-06-2014	COMMENTS INCORPORATED

REVISIONS

SUBMISSION DRAWING

OWNER :

M/s Uppal Chadha Hi-Tech Developers Pvt. Ltd.

PROJECT NAME :

COMMERCIAL POCKET - 7

SECTOR - 3, WAVE CITY, GHAZIABAD

ARCHITECT'S

KULPREET SINGH KHOKHAR
CA/2003/31265

Studio Am.K ARCHITECTS

STUDIO AMK ARCHITECTS
UG 30, SOMDUTT CHAMBER - II, 9,
BHIKAJI CAMA PLACE, NEW DELHI 110066
e-mail : studioamk.architects@gmail.com mo : +91-98181 23354

DRAWING TITLE :

ELEVATION A & B

DRAWING NUMBER : AMK/WAVE/C7/S-11	SHEET : A1
APPROVED BY : KULPREET SINGH	SCALE : 1 : 200
CHECKED BY : AMRIT	NORTH :
DRAWN BY : GANESH	
DATE : 30-05-2014	R3