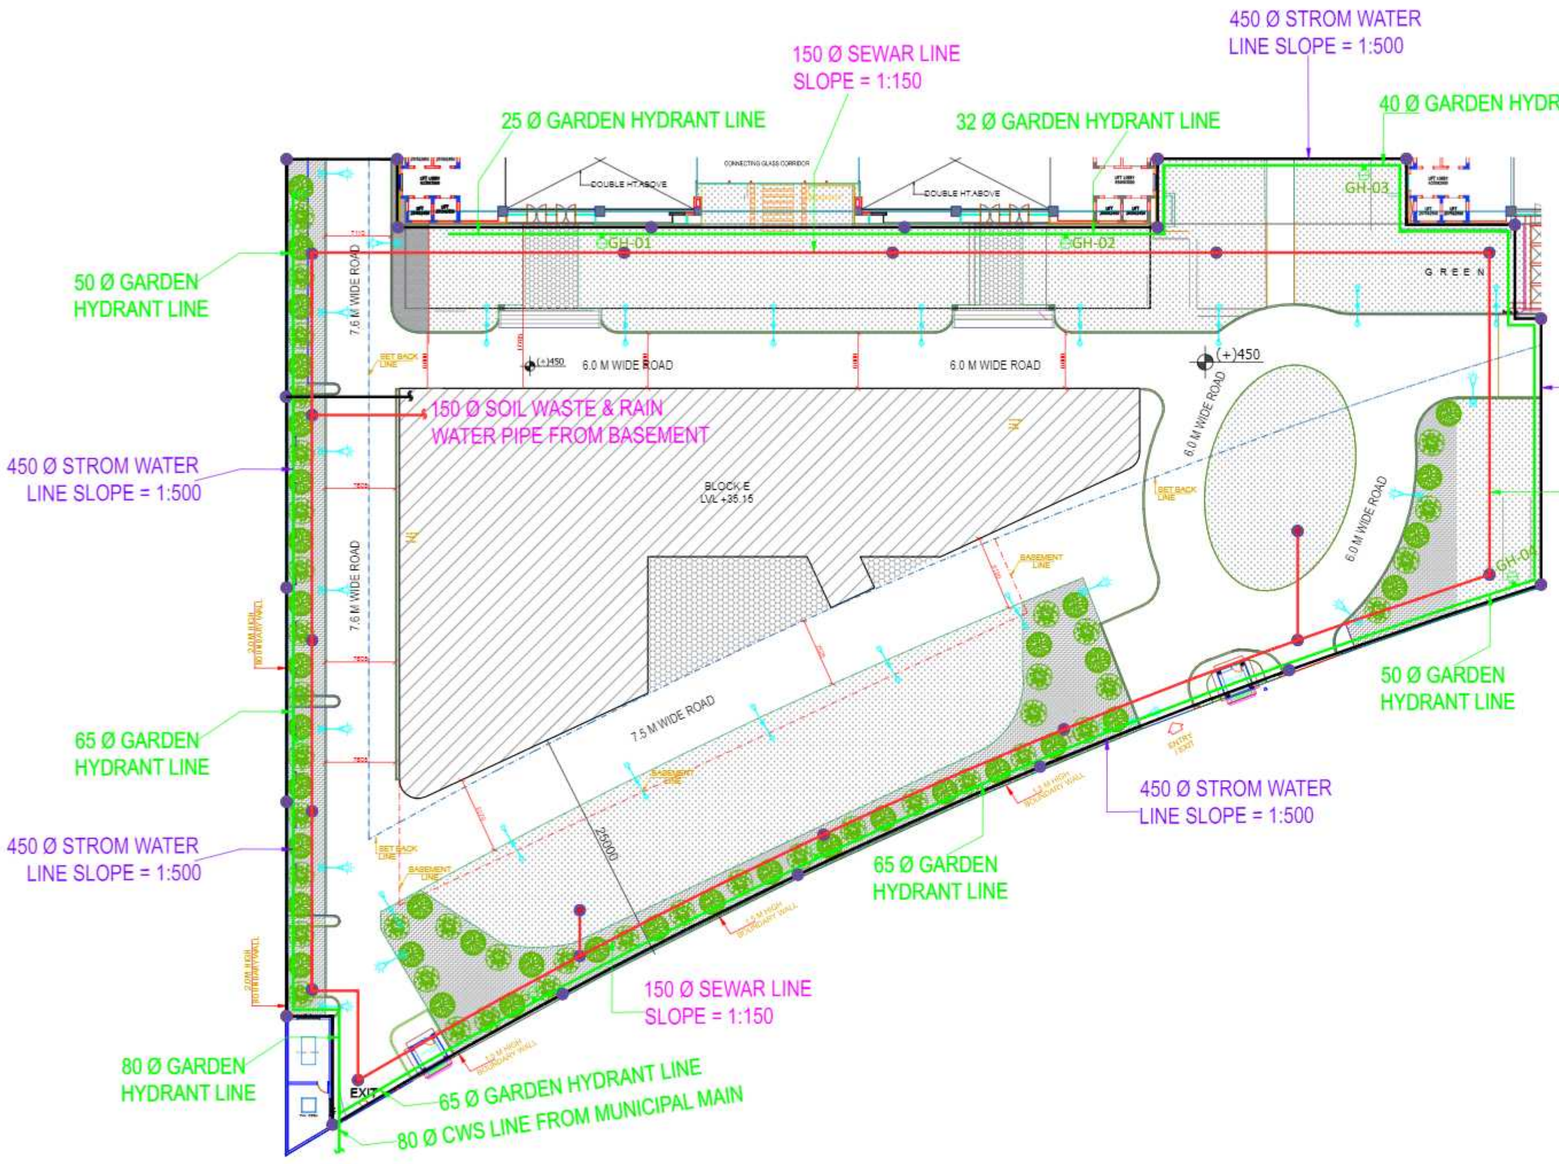

1.SITE PLAN

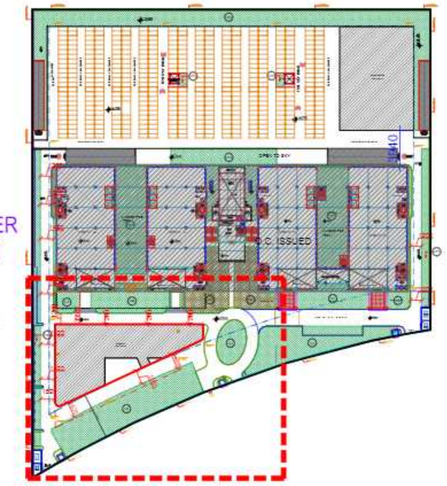

2.KEY PLAN

	STORM WATER LINE
	STORM MANHOLE
	CHAMBER 450X450MM
	GARDEN HYDRANT
	SEWER MANHOLE
	SEWAGE LINE (S.W. PIPE)
	GARDEN HYDRANT LINE (uPVC 6KG)
	MUNICIPAL WATER SUPPLY LINE (D.I. PIPE)

SITE PLAN | 5

PROJECT TITLE:-

NOIDA CYBER HUB,
SECTOR-62, NOIDA
FOR NOIDA CYBER PARK PVT. LTD.

DRAWING TITLE:-

SUBMISSION DRAWING

WATER SUPPLY PLAN

DATE	SCALE
05/09/2022	
JOB NO.	NORTH
DRN. BY	CHKD. BY

ARCHITECT'S SIGN

AR. KAPIL RAZDAN
CA/2019/110796

OWNER'S SIGN

CONSULTANT