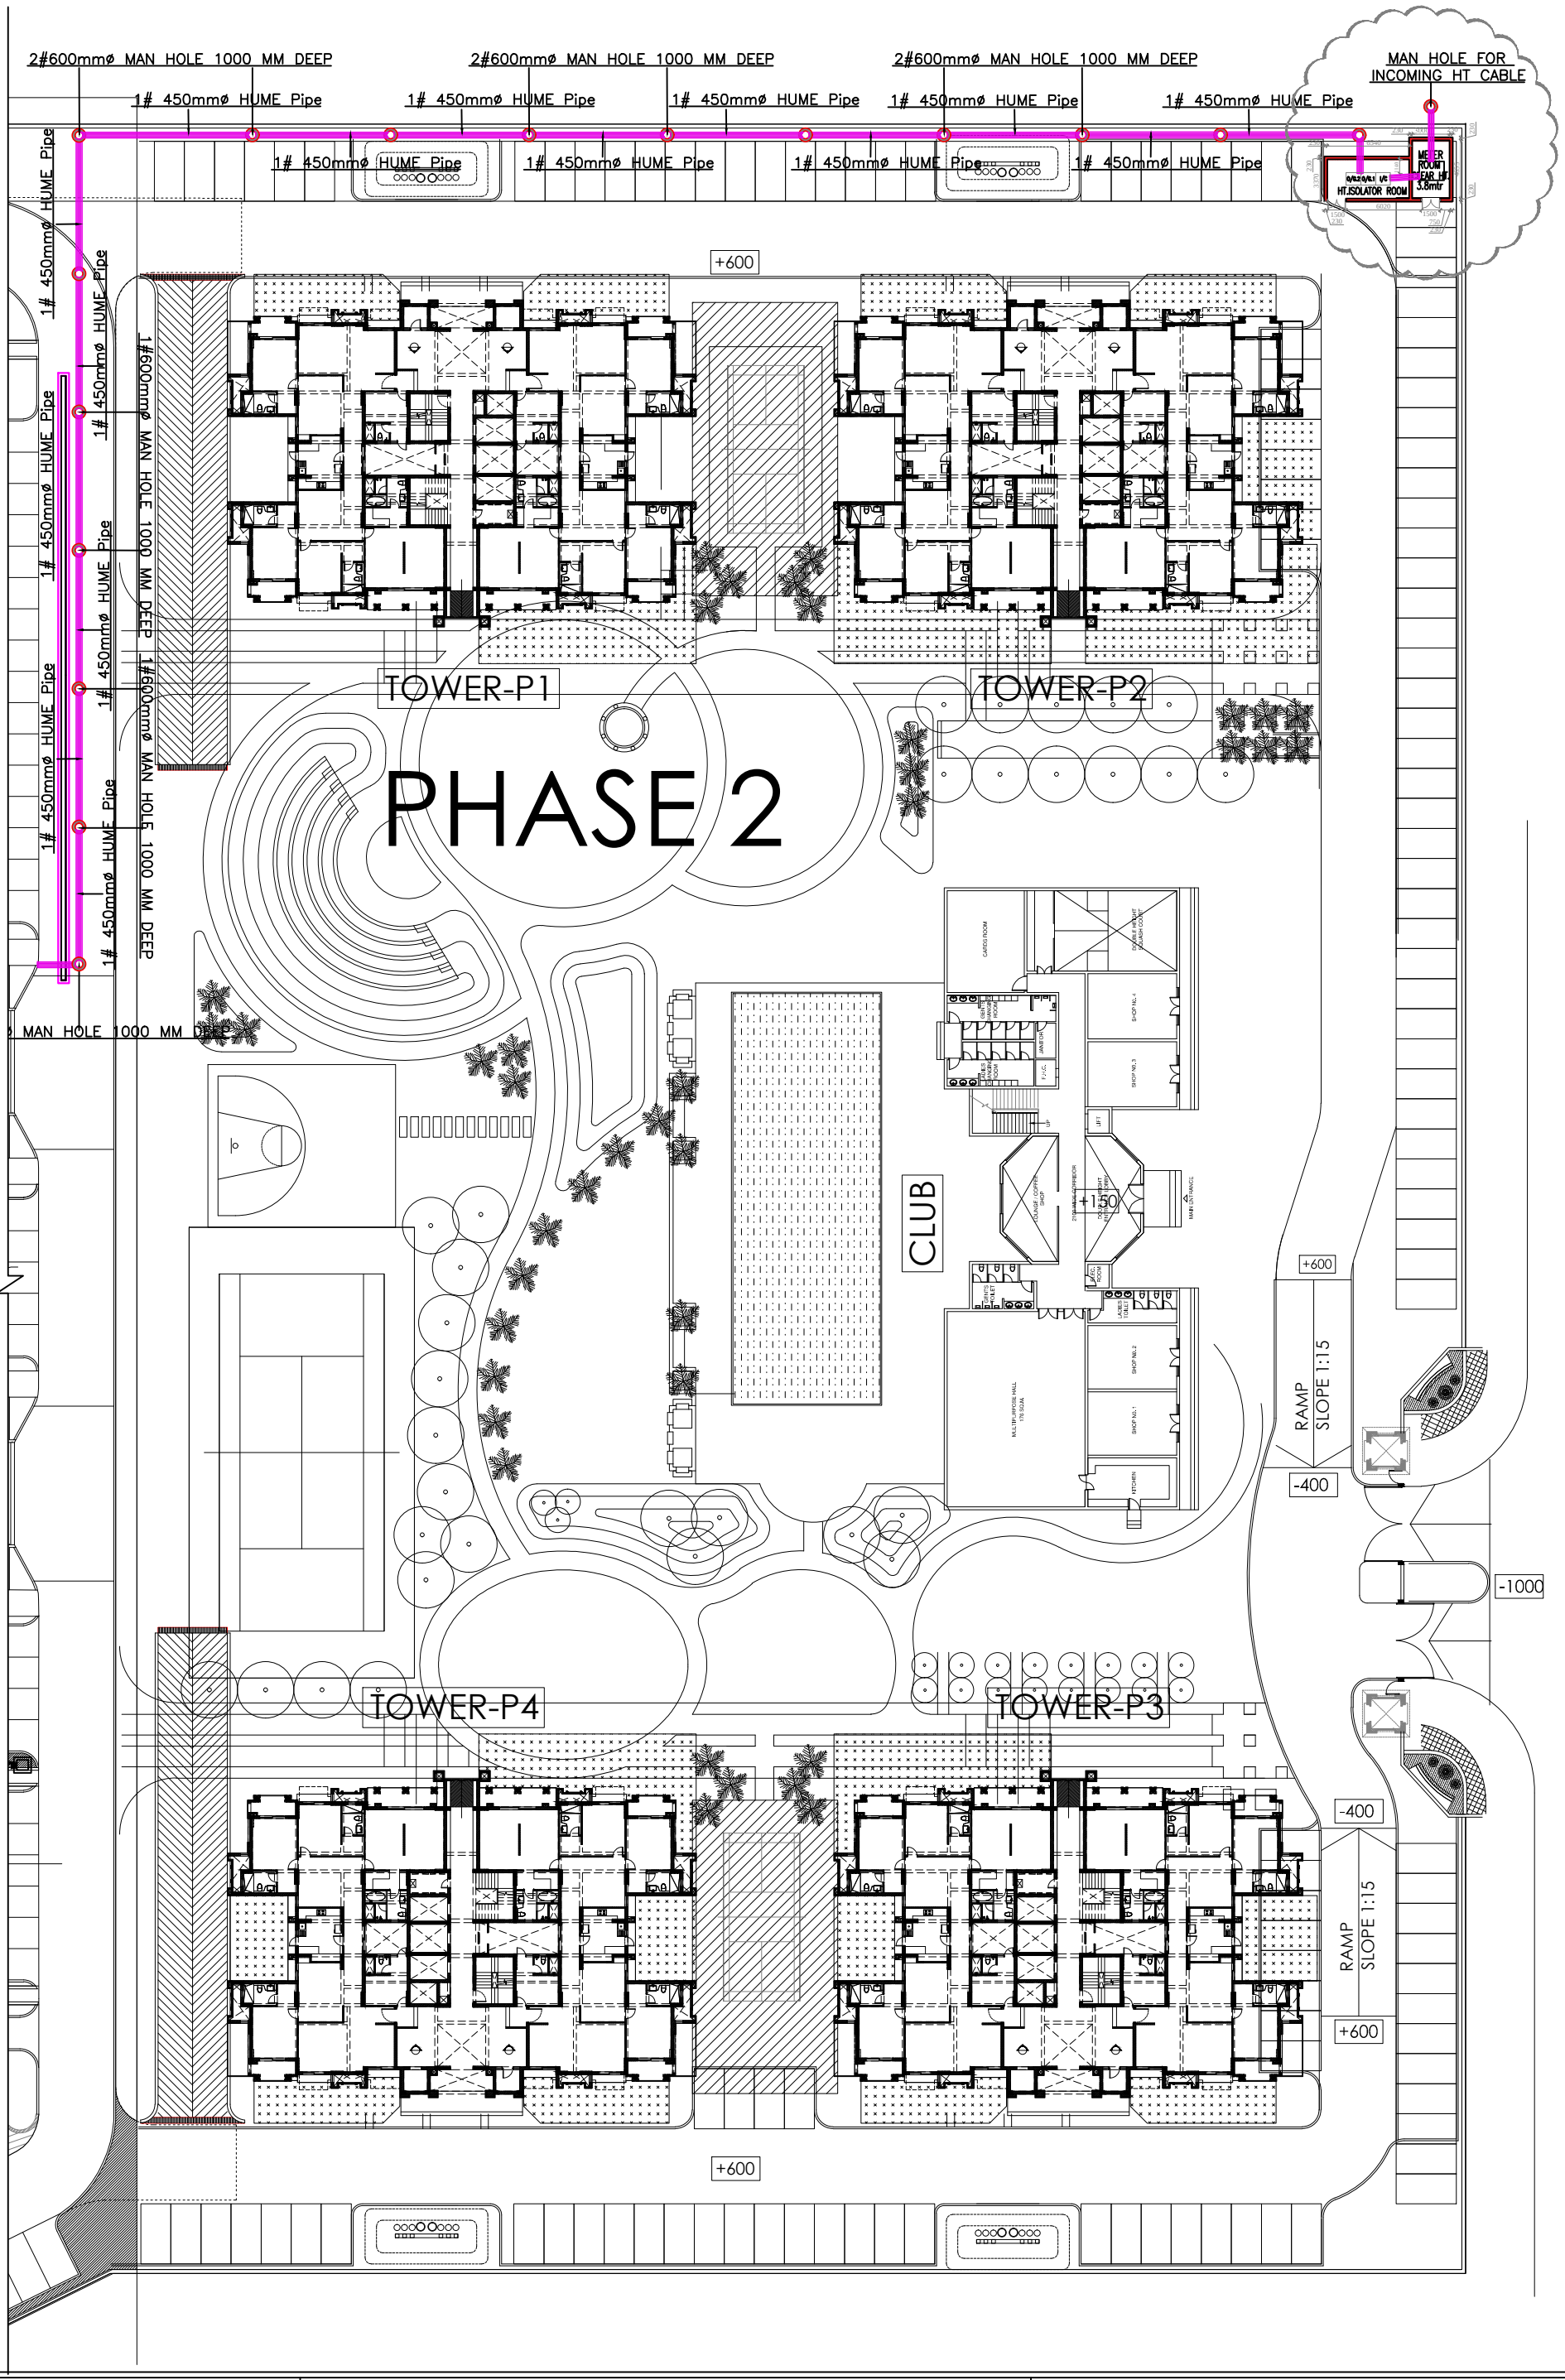

PROJECT.

ATS PRISTINE PHASE-2
SECTOR- 150
NOIDA

SHEET TITLE

HT.CABLE ROUTE LAYOUT_PHASE 2