(8) प्रधानमंत्री आवास योजना-2407 Total मकान - 384
(लाकड़ी फैजपुर) पास के लिये

Index ① • Proposed LED light fitting with
② • Existing LT cable on PCC Pole.
H.T Line on Pole.

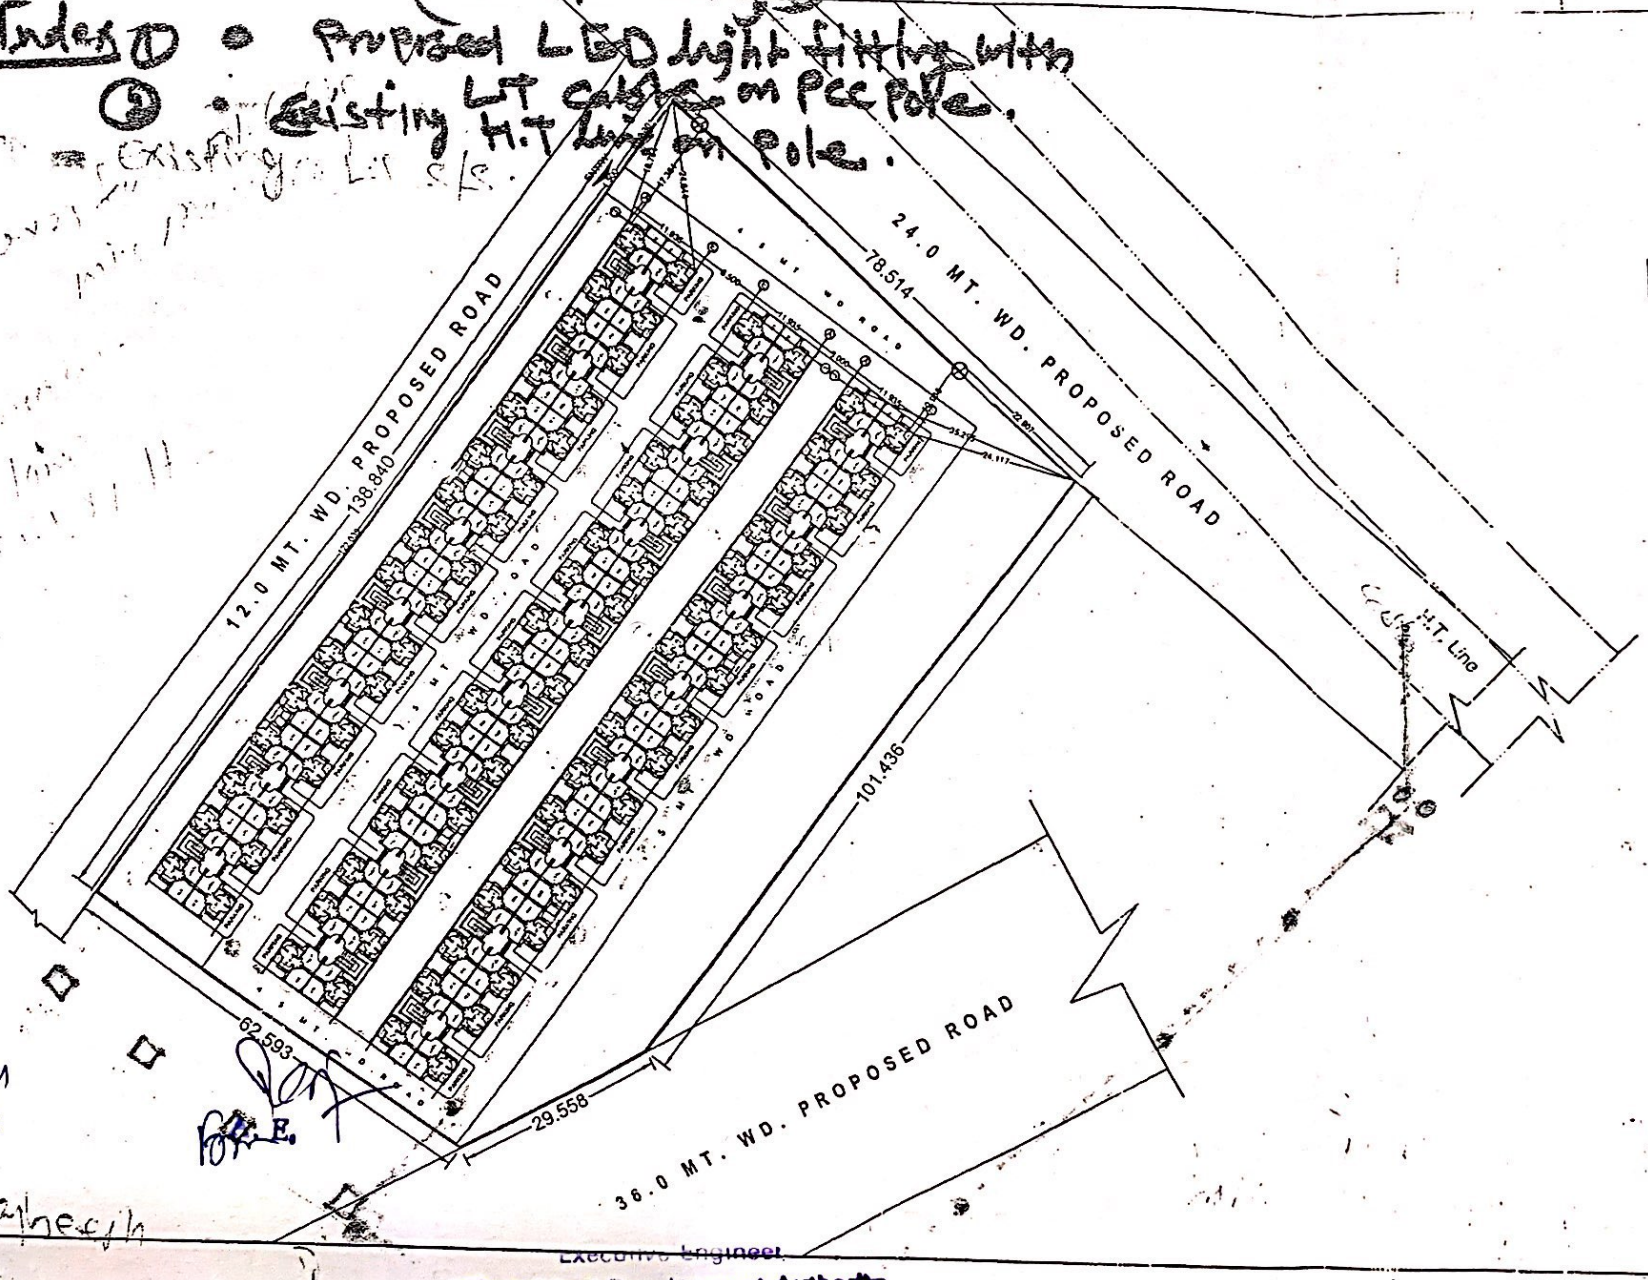

NOTES:-

1. ALL DIMENSIONS ARE IN MM.
2. FIGURED DIMENSION SHALL BE FOLLOWED.
3. THIS DRAWING TO BE READ IN CONJUNCTION WITH RELEVANT STRUCTURAL AND M.E.P DRAWINGS.
4. ANY DISCREPANCY IN THIS DRAWING SHALL BE BROUGHT TO THE NOTICE OF ARCHITECT AND CONSTRUCTION SHALL COMMENCE AFTER RESOLUTION OF THE DISCREPANCY
5. REFER DETAILED DRAWINGS FOR RELEVANT DETAILS AND DETAILED DRAWINGS SHALL SUPERCEDE LARGE SCALE DRAWINGS
6. THIS DRAWING IS NOT TO BE USED OR REPRODUCED WITHOUT PERMISSION.

rev. no.	date	revision

project
PROPOSED HOUSING FOR PRADHAN MANTRI AWAS YOJNA AT LAKARI FAIZ-E-PUR GATA NO.2407, MORADABAD

title
LAYOUT PLAN/MARKING PLAN

drawing released for
CONSTRUCTION

dr. no. | drawn by
scale | designed by
date FEB-2019 | checked by

CIVIL CONSULTANTS
ARCHITECTS, ENGINEERS, PLANNERS & INTERIOR DESIGNERS
M/S GAURI APARTMENTS
37-HILTON LANE MEERABAI MARG,
LUCKNOW-226001

Executive Engineer
Moradabad Development Authority
Moradabad

Scanned with CamScanner