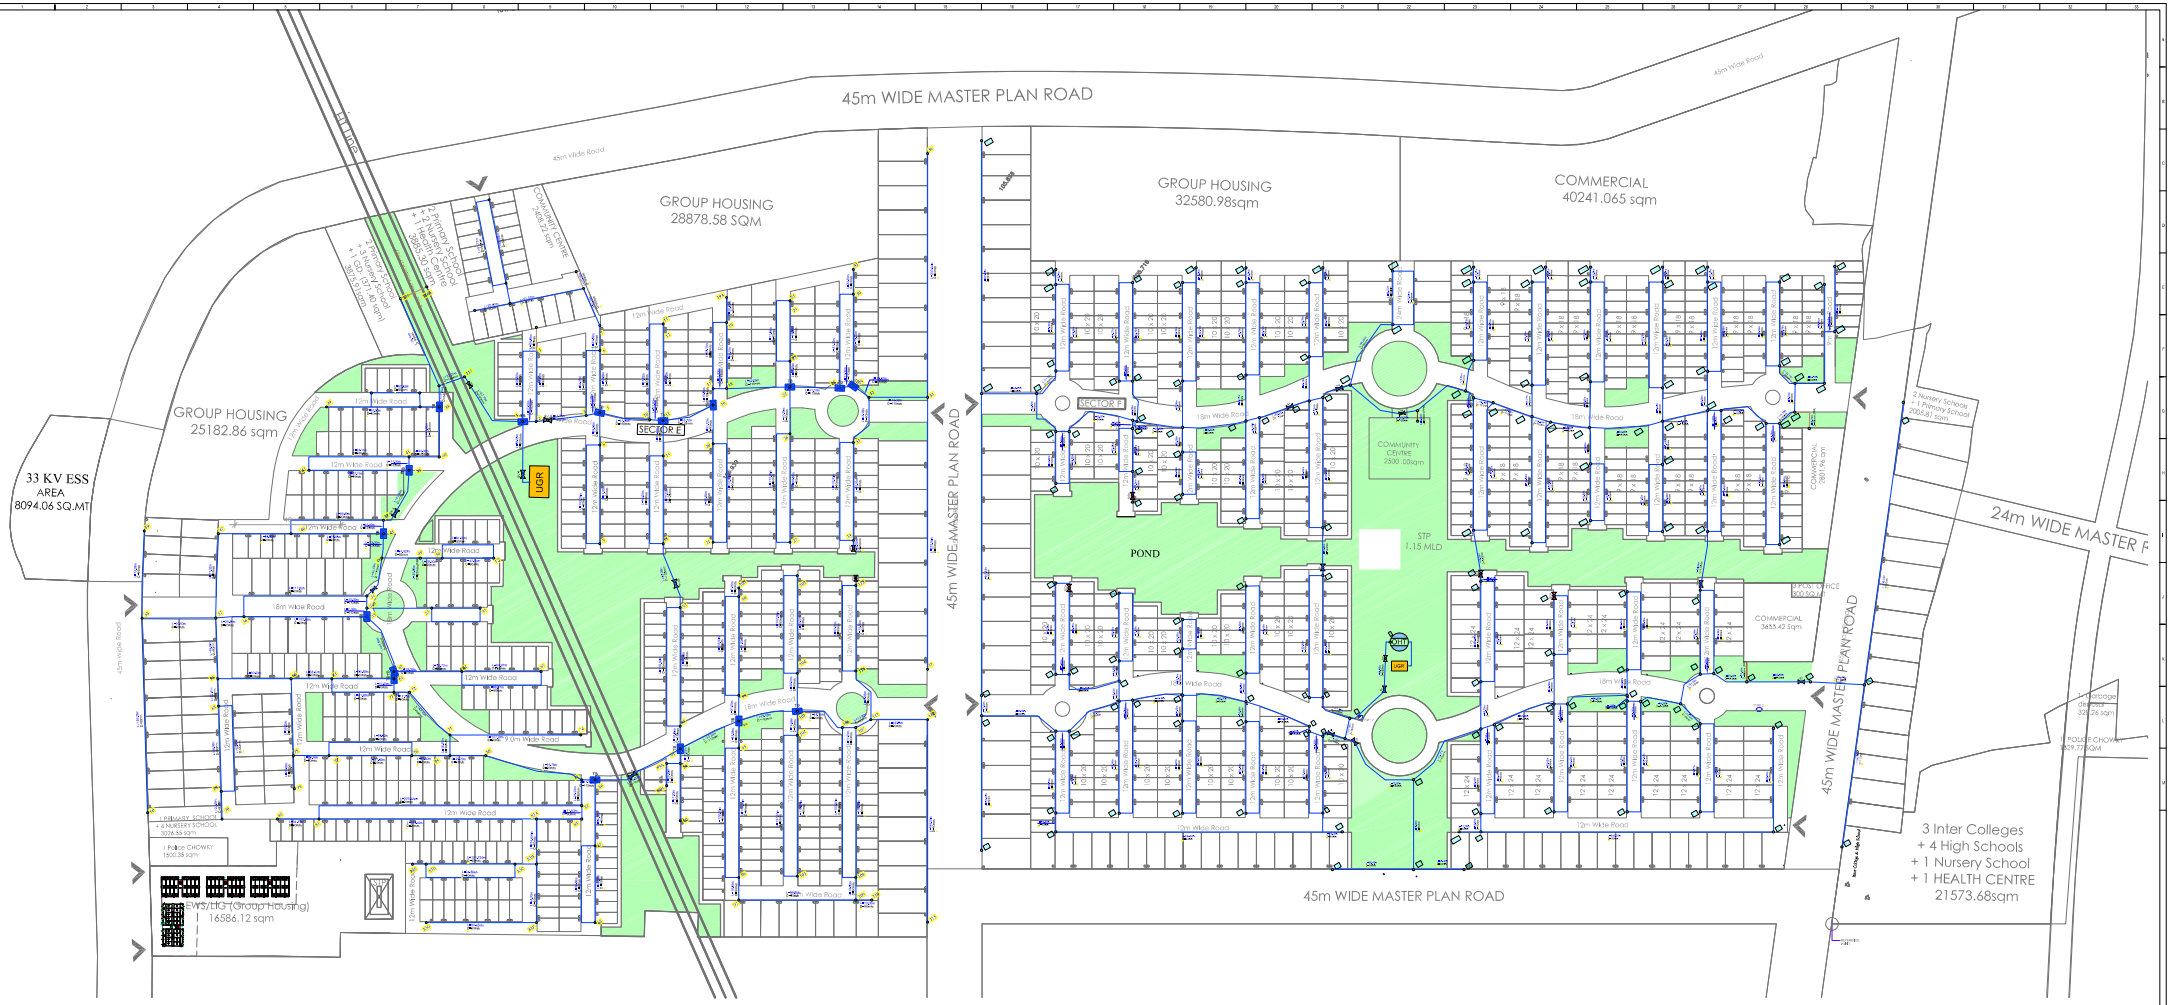

S.No.	Plot Size/ Type	Ferrule Size
1	Residential Plots - 9 x 18	15
2	Residential Plots - 10 x 20	15
3	Residential Plots - 12 x 24	15
4	Residential Plots - 15 x 30	15
5	Residential Plots - 20 x 40	20
6	community center	20
7	Police Station/Chowki	15
9	health center	63
11	nursery school + primary School	32
12	Inter college +high school	63

LEGEND

	Water Supply Network		Project Boundary
	W. Supply Network (PPR)		Green
	W.S. Node		Road
L=11.00m D=90mm	Length of Pipe Diameter of Pipe		Water Body
OHT	Overhead Water Tank	SCV	Scour Valve
UGR	Under Ground Water Tank	SV	Sluice Valve
AV	Air Valve	TB	Thrust Block

PROJECT TITLE :-

GOMTI GREENS

An Integrated Township At Lucknow

Rev.	Date	Remarks	By

REVISIONS

North

Client: EMAAR MGF

Project Title: GOMTI GREENS
An Integrated Township At Lucknow

Drawing Title: WATER SUPPLY NETWORK

Drawing Status: DESIGN DEVELOPMENT

Date	Scale	Size	Rev. No.
	NTS	A1	

Approved By

Dealt By

Drawn By

Drawing Number