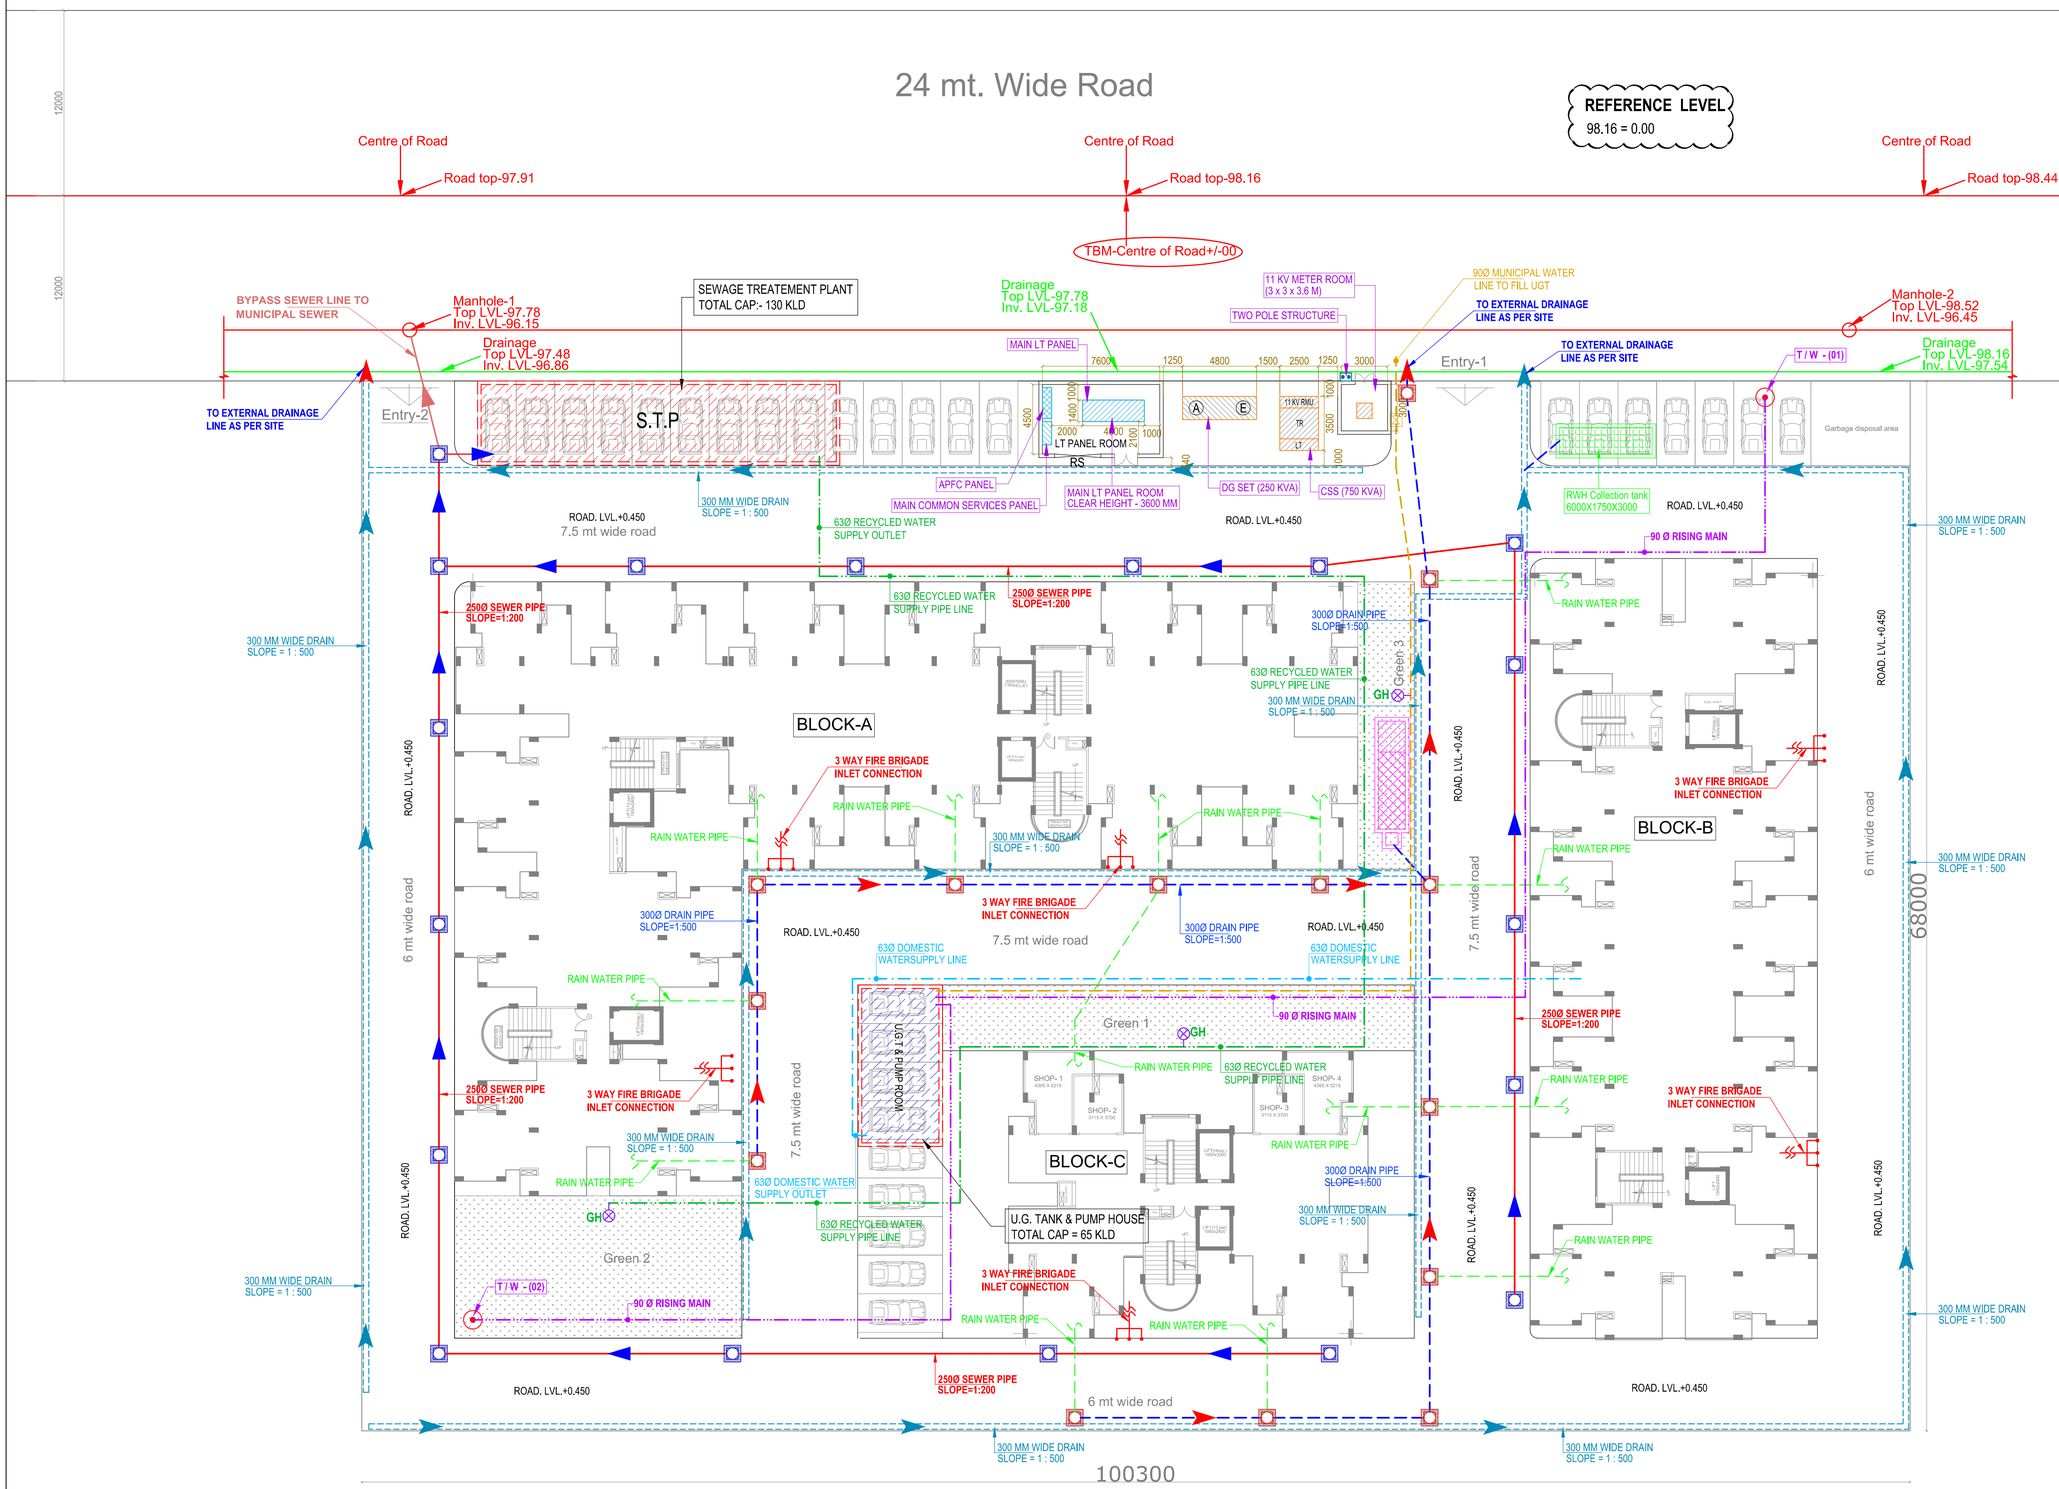

LEGEND :

S. No.	SYMBOL	DESCRIPTION
1.	M.H.	MANHOLE
2.		SEWER LINE
3.	C.P.	CATCH PIT
4.		UNDER GROUND PIPE DRAIN
5.		DOMESTIC WATER SUPPLY LINE
6.		RISING MAIN LINE (FROM T/W TO U.G.T.)
7.		MUNICIPAL WATER SUPPLY LINE.
8.		RECYCLED WATER SUPPLY PIPE LINE FOR FLUSHING & HORTICULTURE
9.	GH	GARDEN HYDRANT
10.		PROPOSED TUBE WELL
11.		RAIN WATER HARVESTING
12.		BASEMENT RETAINING WALL
13.		
14.		

Rev. No.	Date	Revision
..	..	..

Project :
PROPOSED SAMAJWADI AWASIYA YOJANA
AT KOYAL ENCLAVE, GHAZIABAD

Title :
LAYOUT PLAN (GH-9)

Subtitle :
SERVICES CO-ORDINATION PLAN

Drawing Released For :
- ☐ APPROVAL
- ☐ ADVANCE COPY
- ■ EIA. SUBMISSION
- ☐ CONSTRUCTION

Drg. No : GH-9 / EIA / ES-01

Scale : 1:200
Drawn By : Amit Kamboj
Date : Dec. 2016
Design By : Nitesh Kumar
Ckd By : Anand Havelia

Architects :
FLAT NO. 306, 3RD FLOOR KASMANDA
REGENT APARTMENTS 2, PARK ROAD,
LUCKNOW - 226001 PHONE NO. : (0522)-2238854, 3013224
ANB CONSULTANTS

Services Consultant :
Consummate Engineering Services (P) Ltd.
Noida Office : B - 67, Sector - 67, Noida - 201 301
Tel : (0120) 6943500 (24 Lines)
Lko. Office : R 006, Rohtas Plumeria, Gomti Nagar, Lucknow
e mail : mail@cespl.in, website : www.cespl.in